
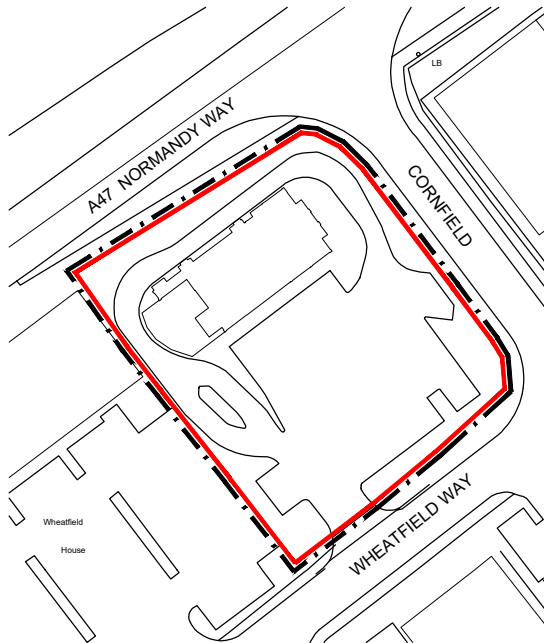


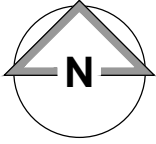

0 10 20 30 40 50m

Scale 1:1250

LOCATION PLAN

NOTES

- All dimensions and levels are to be checked on site.
- Any discrepancies are to be reported to the architect before any work commences.
- This drawing shall not be scaled to ascertain any dimensions. Work to figured dims only.
- This drawing shall not be reproduced without express written permission from AEW.
- Title overlay drawings and ownership boundaries are produced using all reasonable endeavours. AEW cannot be responsible for the accuracy or scale discrepancy of base plans supplied to them.
- All works are to be undertaken in accordance with Building Regulations and the latest British Standards.
- All proprietary materials and products are to be used strictly in accordance with the manufacturers recommendations.

CDM 2015

Client notified of duties: **At Design Workshops**
Principal Designer: **CSS**

Unless noted below, all known hazards have been highlighted on the drawing:

- Drawing Based on ASK, Drawing No. 1125-01 dated 16/04/2015 and OS Pro map.
- Scale for planning purposes only.
- Extent of McDonald's Demise Indicated:
- Application Boundary Indicated:

Notes:

All drawings to be read in conjunction with all other drawings as noted on issue sheet.

-	24/04/2023	AL	MW
INITIAL ISSUE			
REV	Date	Drawn by:-	Checked by:-
Status	Purpose of Issue		
S2	For Information		
drawing stage	PLANNING		
client	McDonald's Restaurants Ltd		

project	store
HINCKLEY FIELDS LEICESTERSHIRE 0977 NORTH PERIMETER ROAD LE10 1YG	
drawing title	LOCATION PLAN

date	24/04/23	drawn	AL
scale@A4	1:1250	checked	MW

PLANNING

Rev

Job No

13199_AEW_0977_0001

aew architects
0161 214 4370
www.aewarchitects.com

