




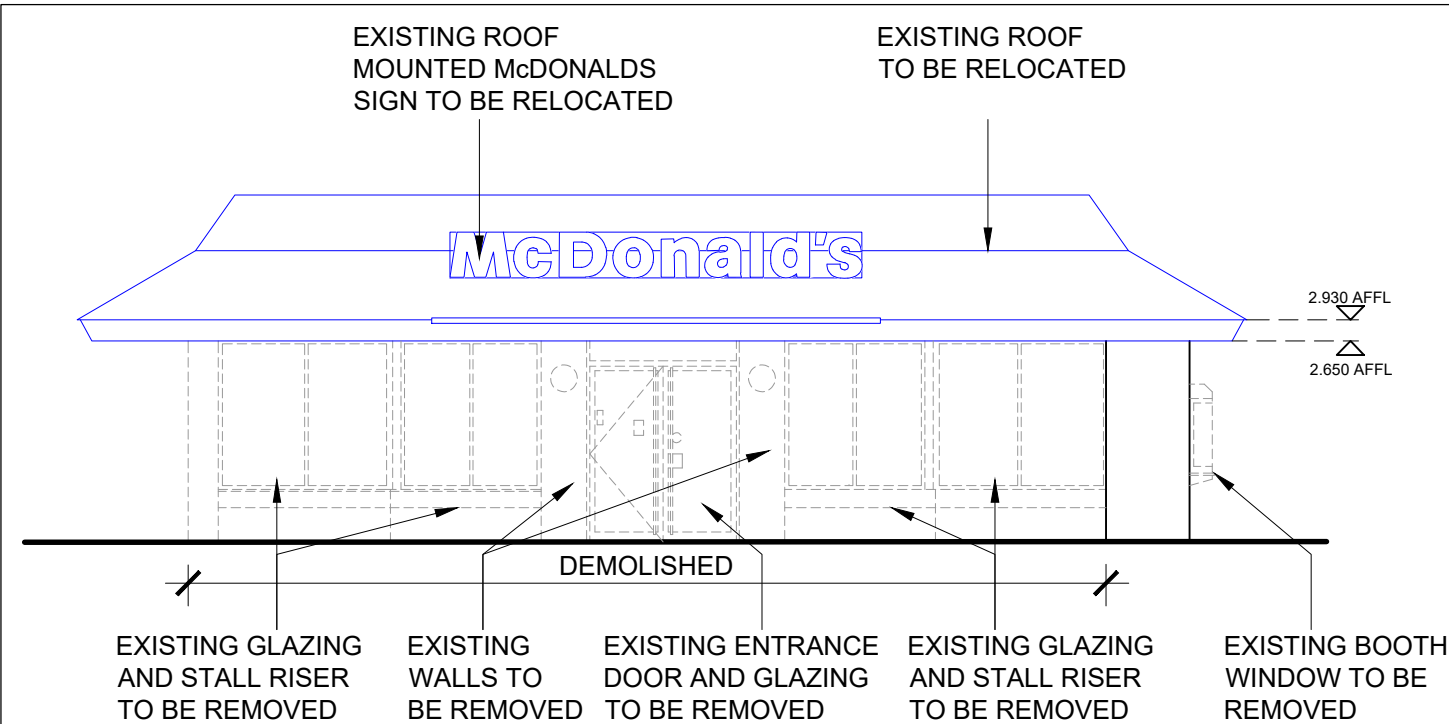


EXISTING ELEVATION A

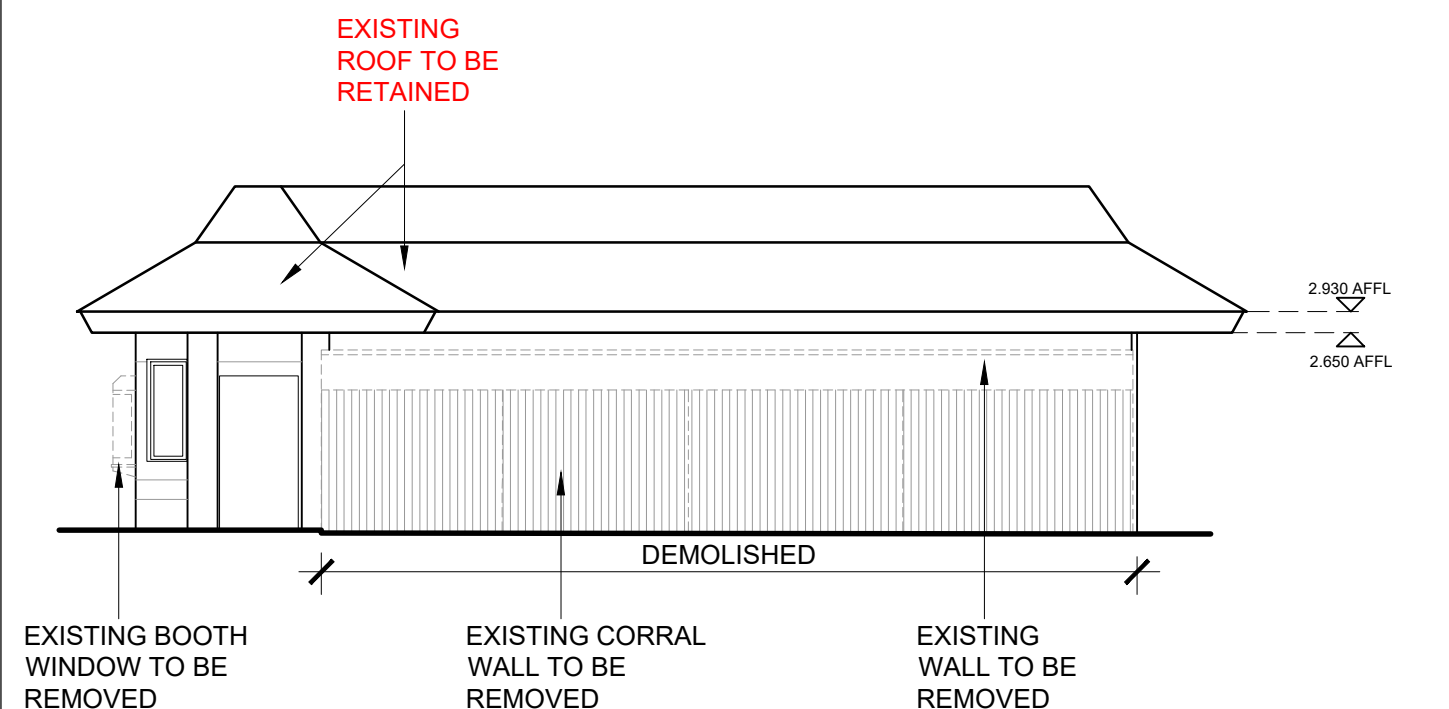


EXISTING ELEVATION C

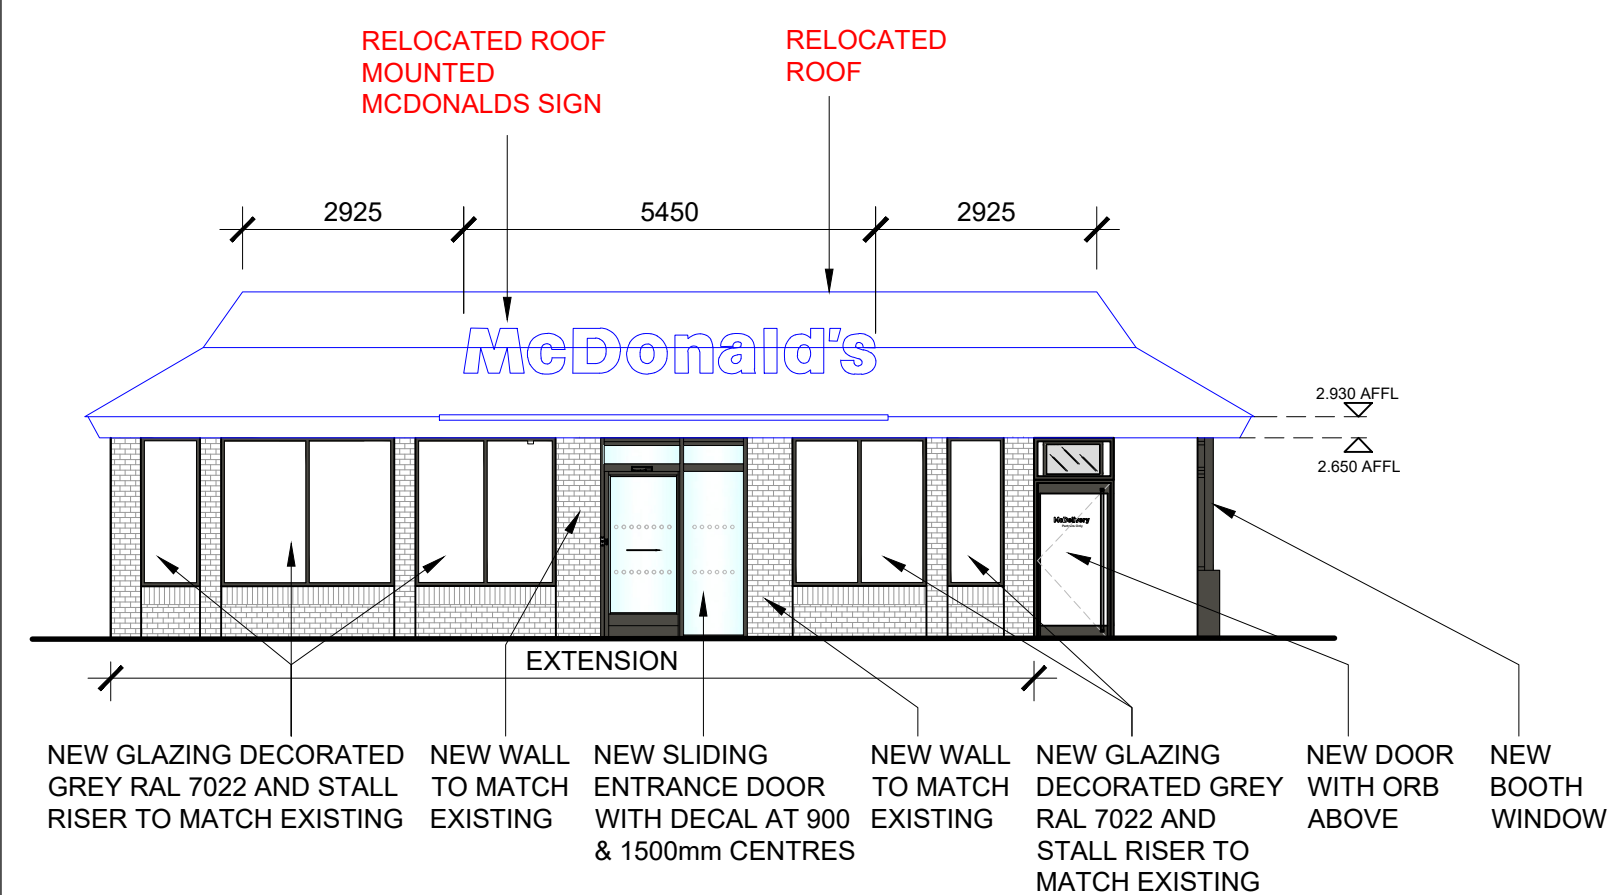


PROPOSED ELEVATION A

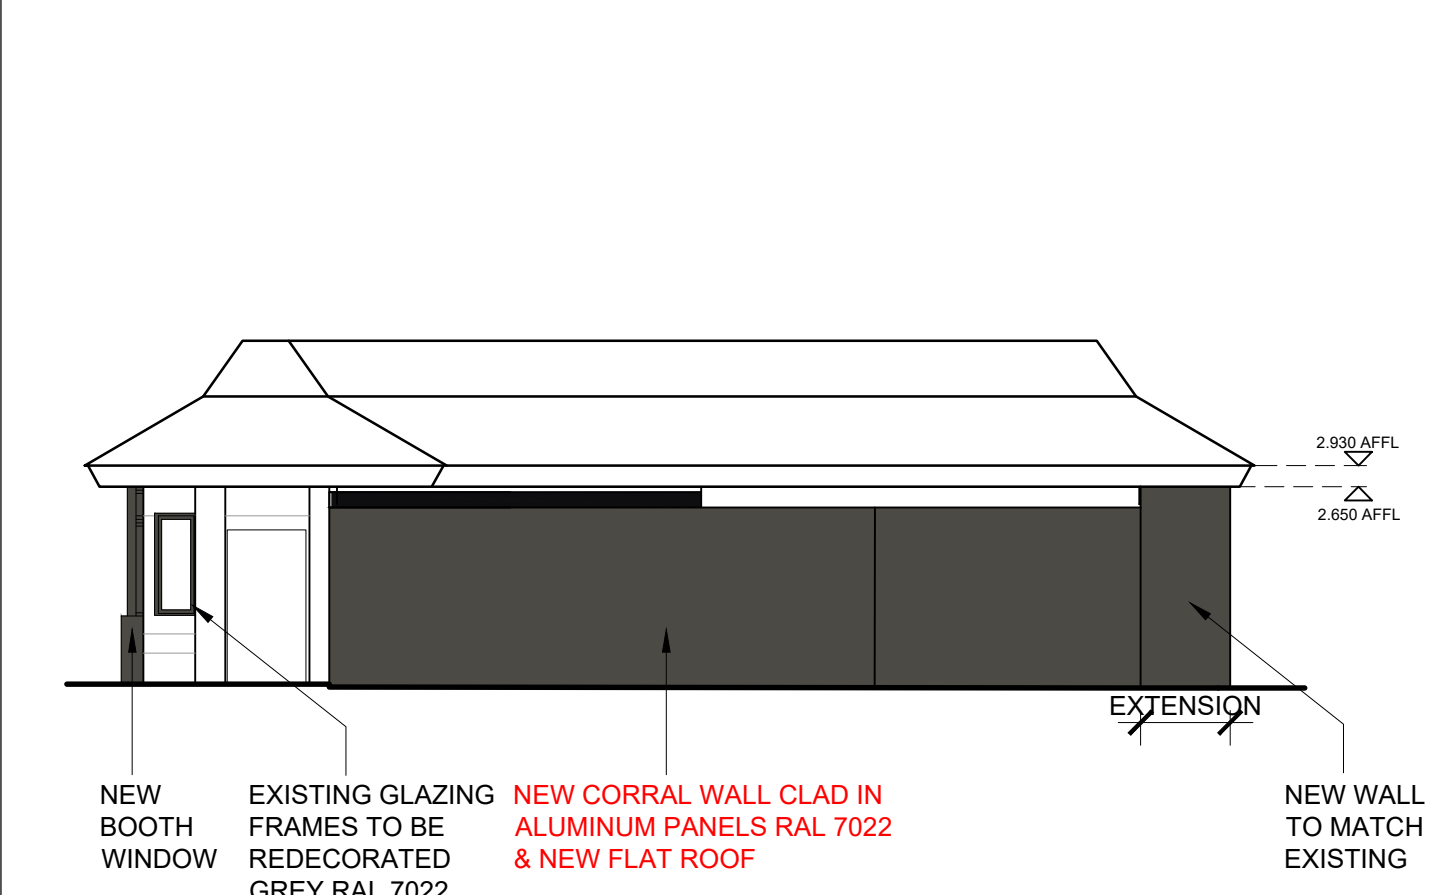


PROPOSED ELEVATION C

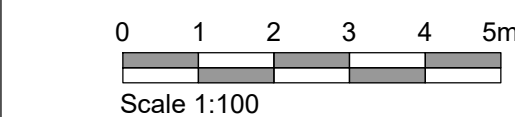


EXISTING & PROPOSED SITE ELEVATIONS 1:100

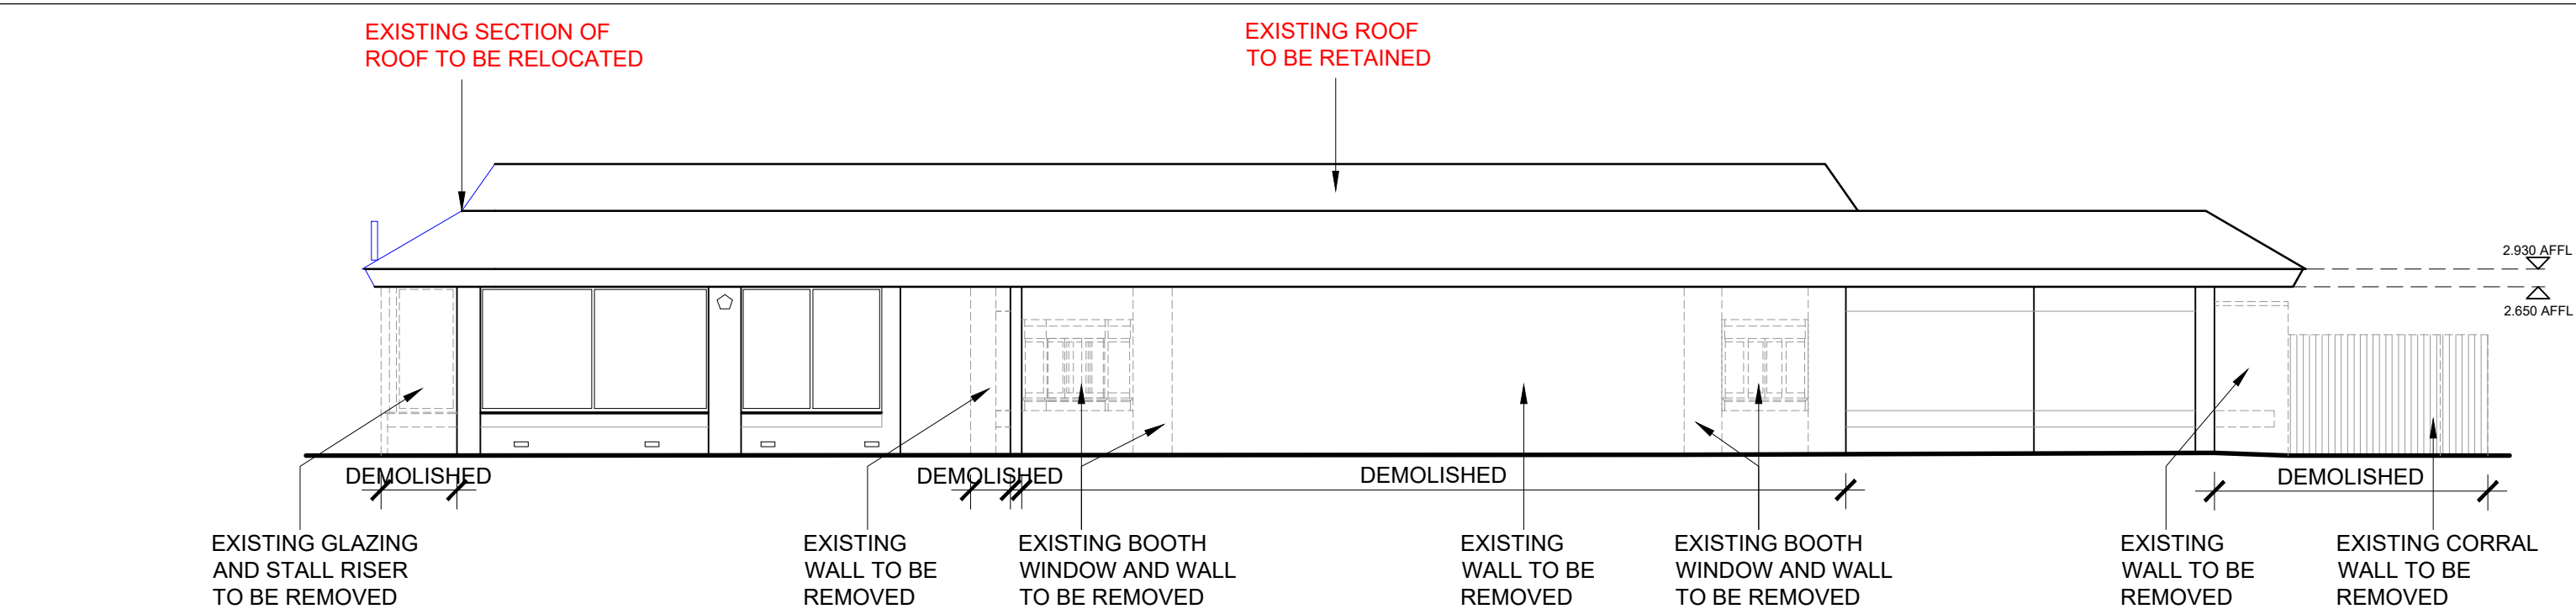


EXISTING ELEVATION B

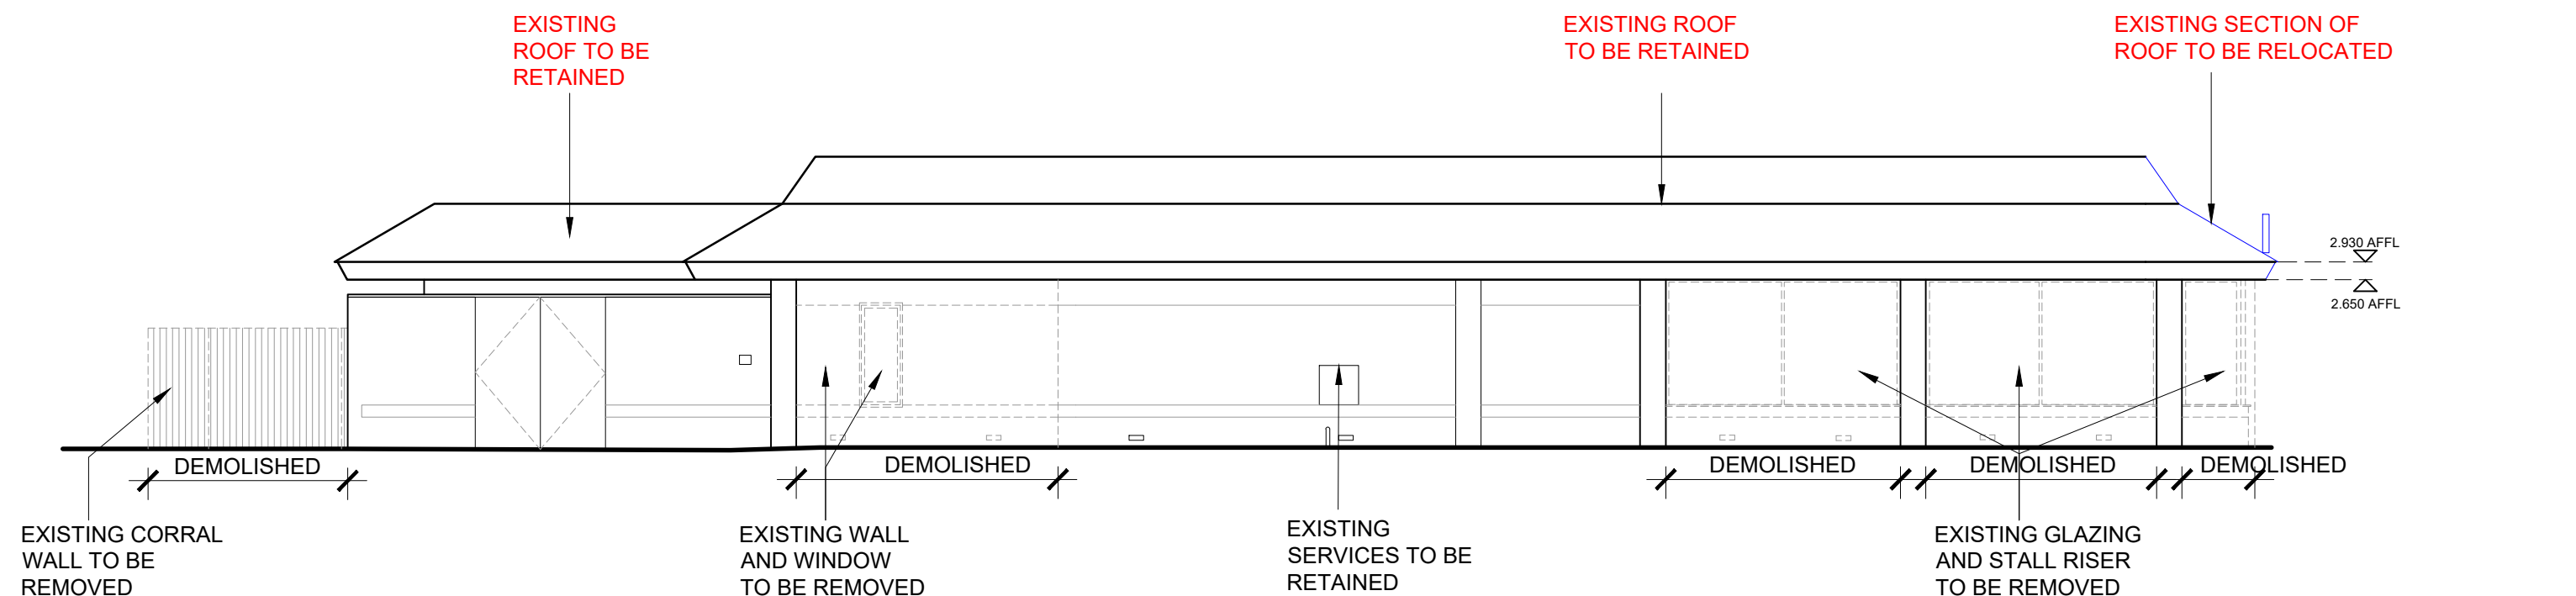

EXISTING ELEVATION D

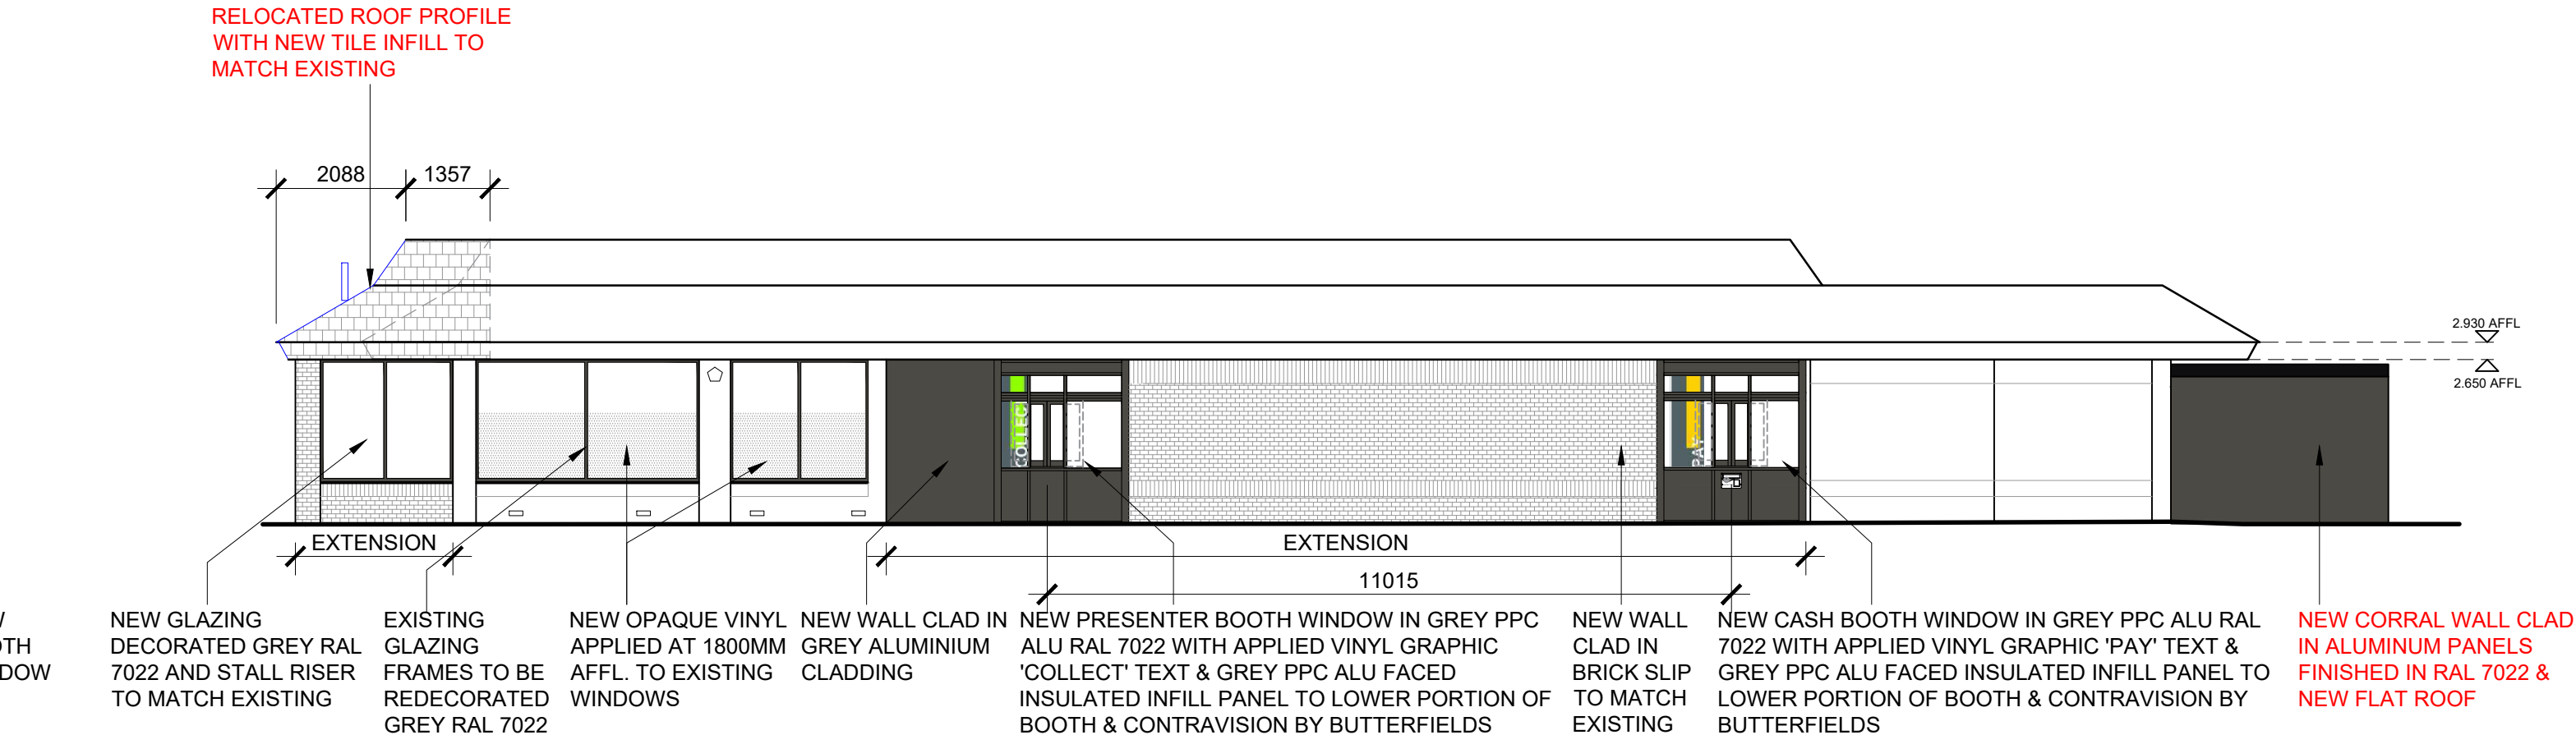

PROPOSED ELEVATION B

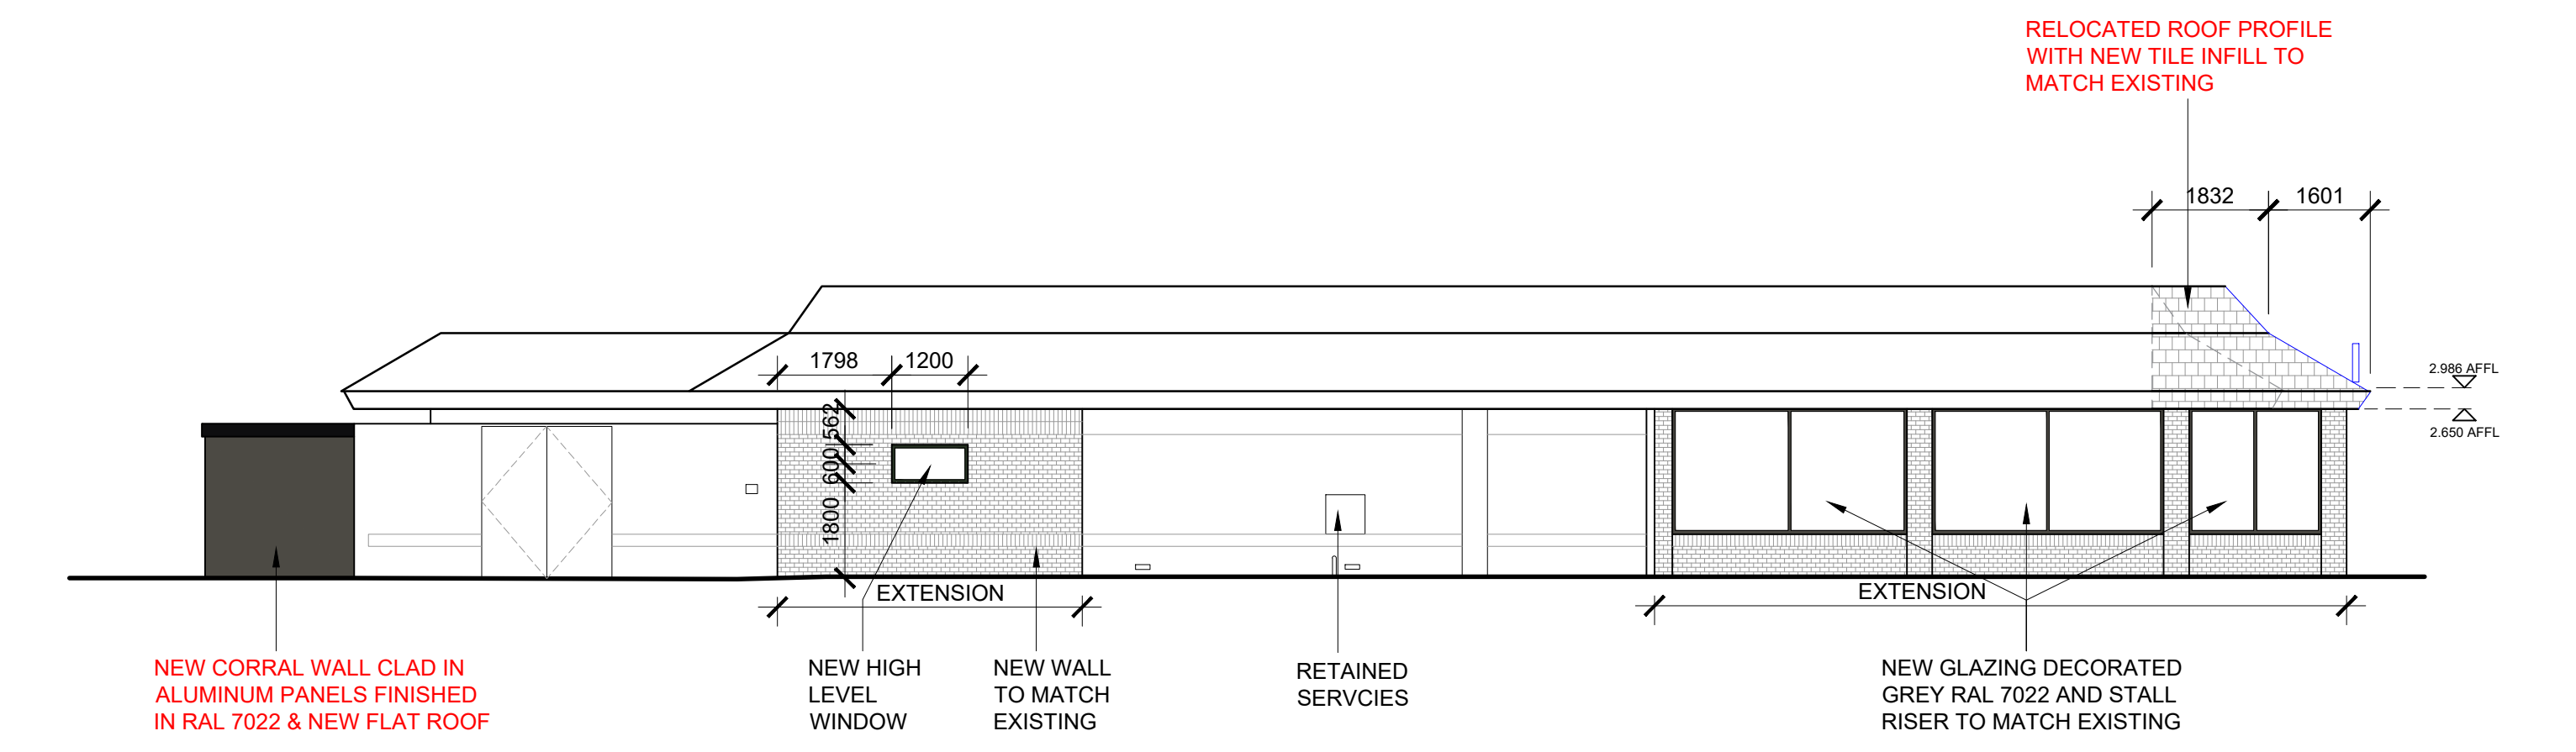

PROPOSED ELEVATION D

BUILDING FINISHES		
DESCRIPTION	EXISTING	PROPOSED
WALLS	BRICK AND CLADDING	AS EXISTING
ROOF	TILE	AS EXISTING
WINDOW FRAMES	ALUMINIUM KHAKI GREEN	GREY RAL 7022
SOFFIT & FASCIAS	ALUMINIUM KHAKI GREEN	AS EXISTING
DOORS	ALUMINIUM KHAKI GREEN	GREY RAL 7022
BOOTH WINDOWS (inc surrounds)	ALUMINIUM KHAKI & TIMBER EFFECT CLADDING	OVER CLAD IN GREY RAL 7022 ALU. AND FRAMES DECORATED GREY RAL 7022 WITH APPLIED BOOTH GRAPHICS

NOTE
• NO SIGNAGE TO ELEVATION B, C & D DUE TO PLANNING RESTRICTIONS & NO VISIBILITY

NOTES

- All dimensions and levels are to be checked on site.
- Any discrepancies are to be reported to the architect before any work commences.
- This drawing shall not be scaled to ascertain any dimensions. Work to figured dims only.
- This drawing shall not be reproduced without express written permission from AEW.
- Title overlay drawings and ownership boundaries are produced using all reasonable endeavours. AEW cannot be responsible for the accuracy or scale discrepancy of base plans supplied to them.
- All works are to be undertaken in accordance with Building Regulations and the latest British Standards.
- All proprietary materials and products are to be used strictly in accordance with the manufacturers recommendations.


CDM 2015

Client notified of duties: At Design Workshops

Principal Designer: CSS

Unless noted below, all known hazards have been highlighted on the drawing:

Notes:
All drawings to be read in conjunction with all other drawings as noted on issue sheet.

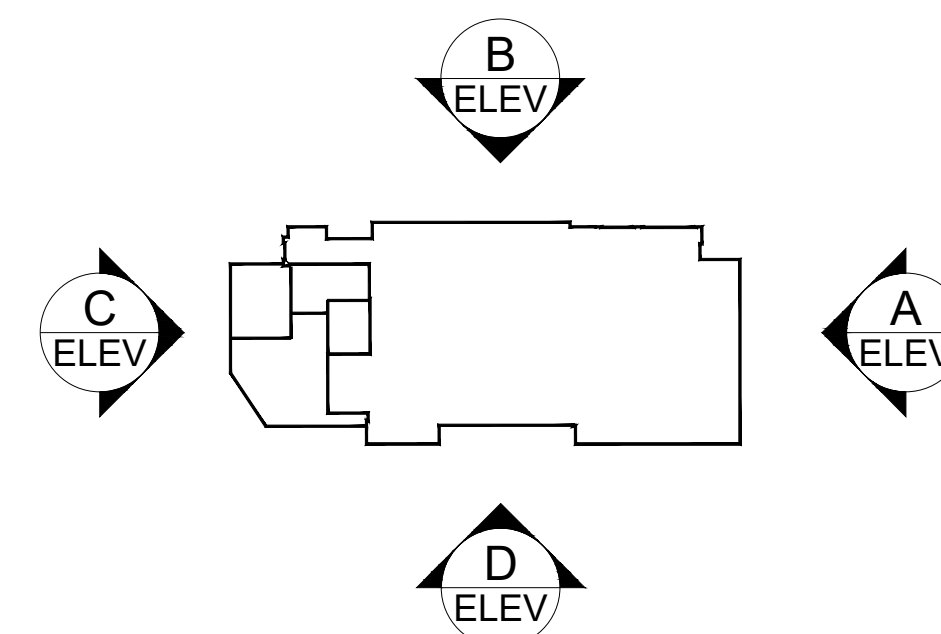

KEY PLAN - NTS

DESIGN WORKING GROUP APPROVED

A 24/04/23 AL MW

UPDATED FOLLOWING STAGE 1 MEETING 12/04/22:

- NEW ALUMINIUM CLADDING TO ELEVATION B, C & D
- NEW FOLDED ROOF OMITTED
- NEW SECTION OF ROOF INFILL TO ELEVATION B & D

DWG APPROVED STAMP ADDED
ISSUED FOR PLANNING

- 22/03/2023 AL MW

INITIAL ISSUE

REV Date Drawn by: - Checked by: -

Status Purpose of Issue

S2 For Approval

drawing stage Planning

client

McDonald's Restaurants Ltd

project store

HINCKLEY FIELDS
LEICESTERSHIRE
NORTH PERIMETER ROAD LE10 1YG

0977

EXISTING & PROPOSED
SITE ELEVATIONS

date 22/03/2023 drawn AL

scale@A1 1:100 checked MW

PLANNING

Rev

A

Job No

13199_AEW_0977_0005

aew architects

0161 214 4370

www.aewarchitects.com

McDonald's

aew