
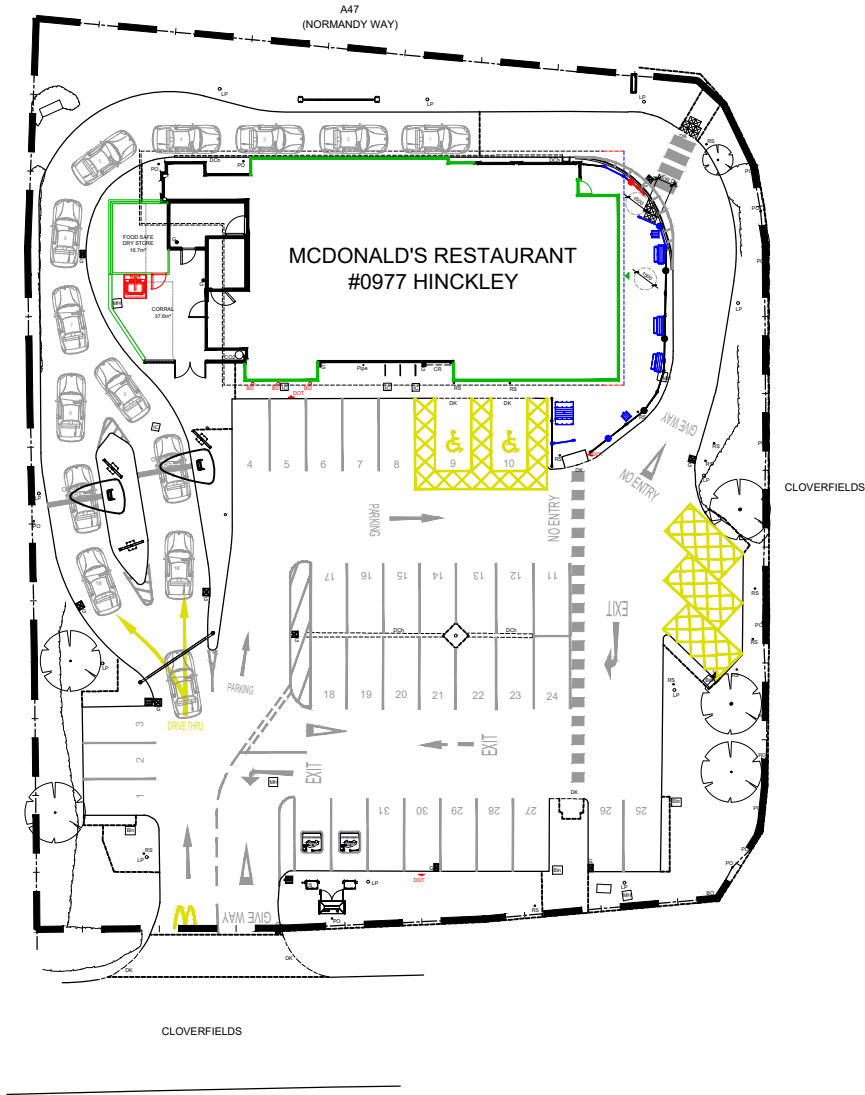


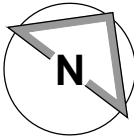

- NOTES
- All dimensions and levels are to be checked on site.
  - Any discrepancies are to be reported to the architect before any work commences.
  - This drawing shall not be scaled to ascertain any dimensions. Work to figured dims only.
  - This drawing shall not be reproduced without express written permission from AEW.
  - Title overlay drawings and ownership boundaries are produced using all reasonable endeavours. AEW cannot be responsible for the accuracy or scale discrepancy of base plans supplied to them.
  - All works are to be undertaken in accordance with Building Regulations and the latest British Standards.
  - All proprietary materials and products are to be used strictly in accordance with the manufacturers recommendations.

CDM 2015

Client notified of duties: **At Design Workshops**  
Principal Designer: **CSS**

Unless noted below, all known hazards have been highlighted on the drawing:

- Drawing Based on ASK, Drawing No. 1125-04 revB dated 02/06/2015 and OS Pro map.
- Scale for planning purposes only.
- Extent of McDonald's Demise Indicated:

Notes:  
All drawings to be read in conjunction with all other drawings as noted on issue sheet.

| SITE FINISHES     |                     |
|-------------------|---------------------|
| PERIMETER FENCE   | TIMBER              |
| BOUNDARY WALL     | N/A                 |
| CAR PARK FINISH   | TARMAC              |
| DRIVE THRU FINISH | BLOCK PAVING        |
| PATIO FINISH      | BLOCK PAVIORS       |
| FOOTPATHS         | BLOCK PAVIORS       |
| SOFT LANDSCAPING  | HEDGES AND PLANTING |

|               |                            |            |              |
|---------------|----------------------------|------------|--------------|
| -             | 24/04/23                   | AL         | MW           |
| INITIAL ISSUE |                            |            |              |
| REV           | Date                       | Drawn by:- | Checked by:- |
| Status        | Purpose of Issue           |            |              |
| S2            | For Approval               |            |              |
| drawing stage | PLANNING                   |            |              |
| client        | McDonald's Restaurants Ltd |            |              |

|                               |            |         |    |
|-------------------------------|------------|---------|----|
| project                       | store      |         |    |
| HINCKLEY FIELDS               |            |         |    |
| LEICESTERSHIRE                |            | 0977    |    |
| NORTH PERIMETER ROAD LE10 1YG |            |         |    |
| <hr/>                         |            |         |    |
| drawing title                 |            |         |    |
| BLOCK PLAN                    |            |         |    |
| <hr/>                         |            |         |    |
| date                          | 24/04/2023 | drawn   | AL |
| scale@A3                      | 1:500      | checked | MW |

0 5 10 15 20 25m

Scale 1:500

BLOCK PLAN 1:500

PLANNING