




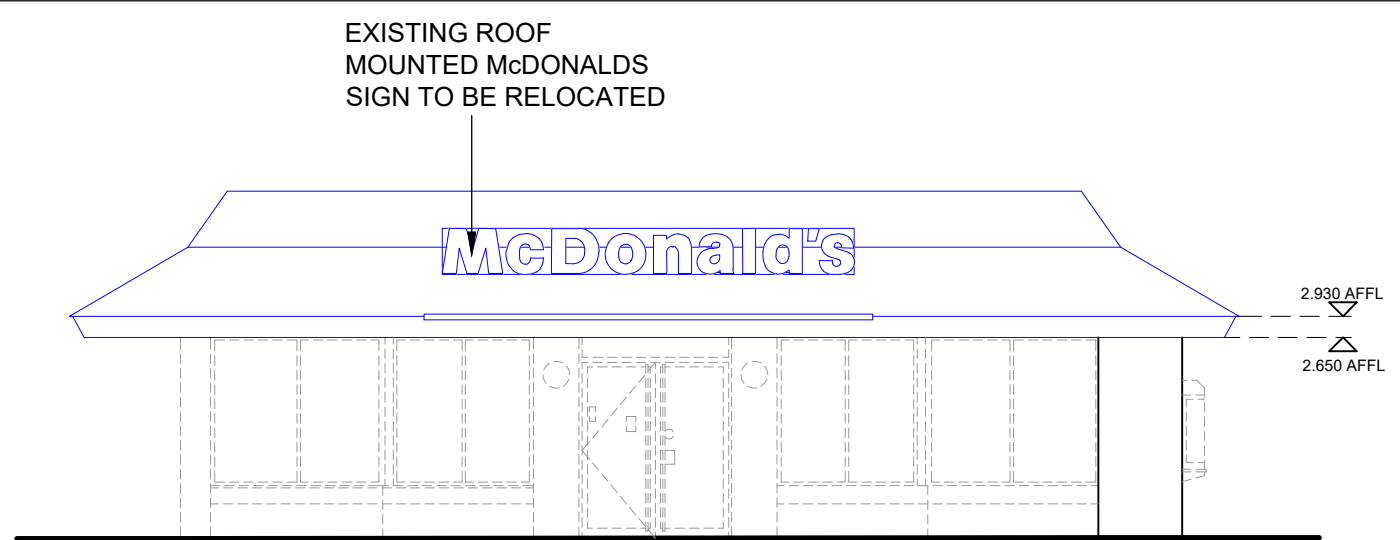


EXISTING ELEVATION A

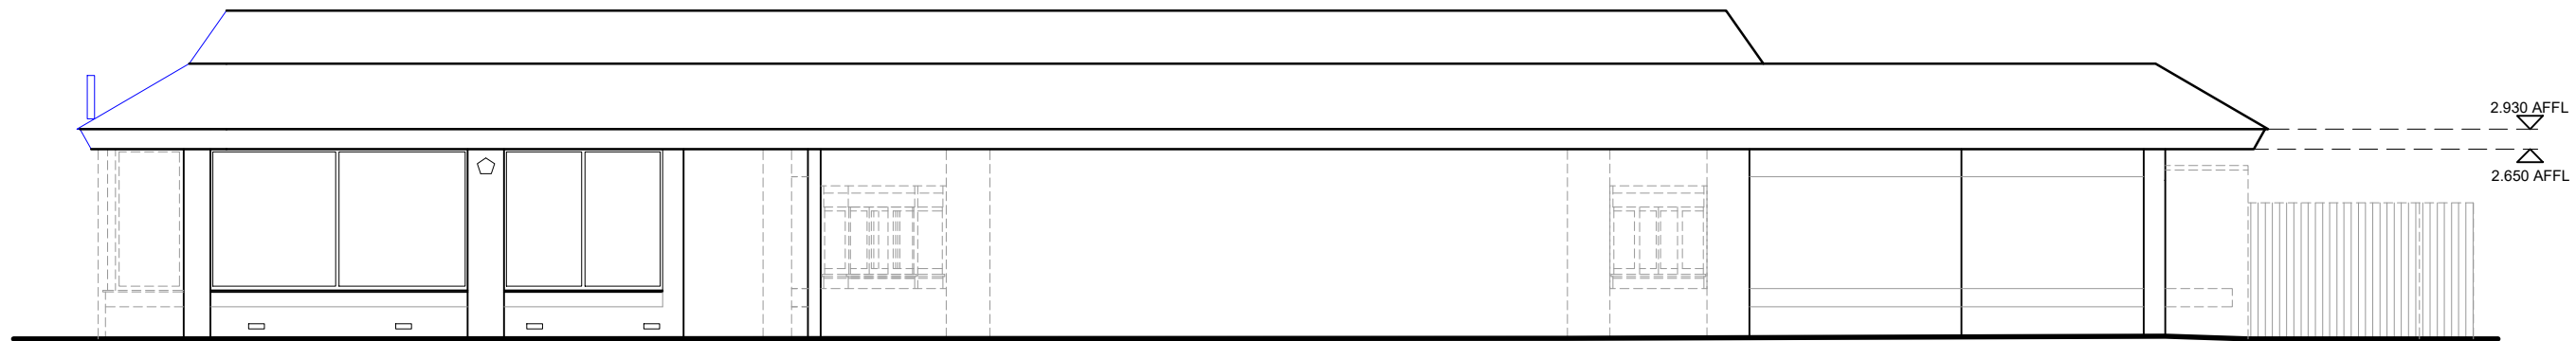


EXISTING ELEVATION B

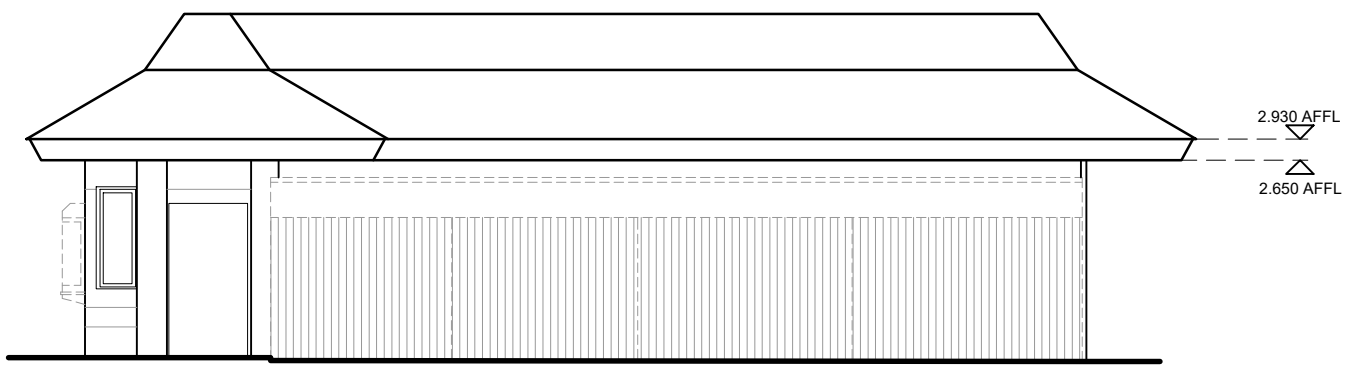


EXISTING ELEVATION C

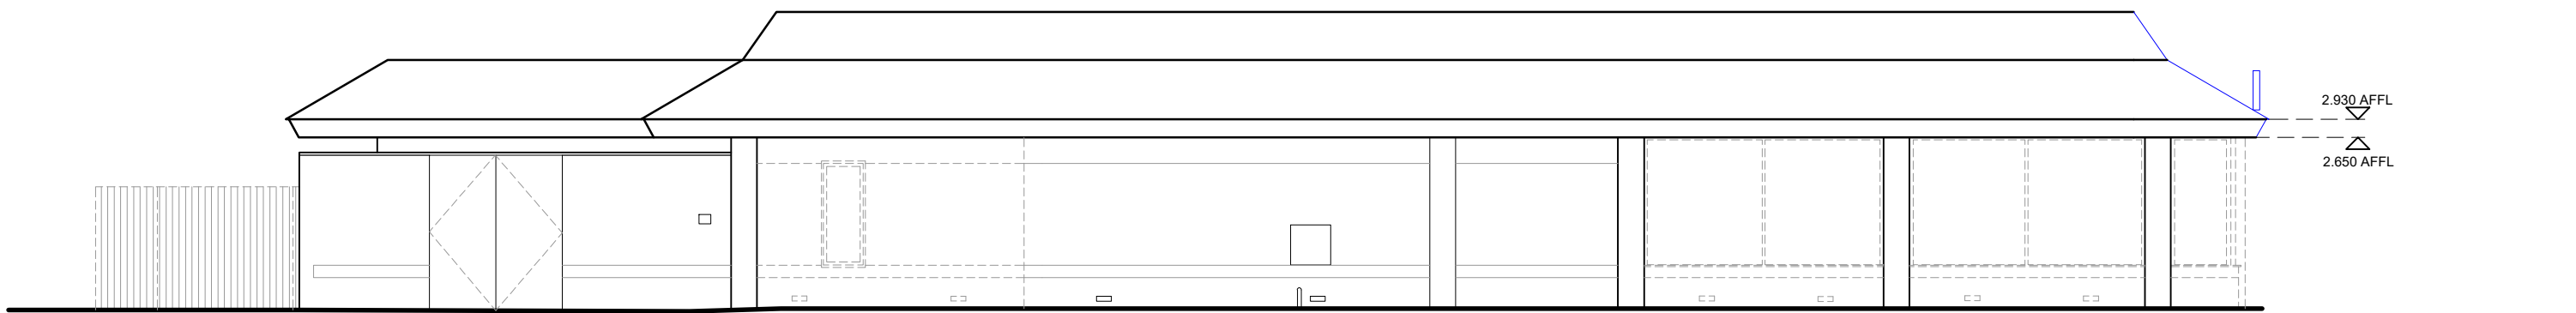


EXISTING ELEVATION D

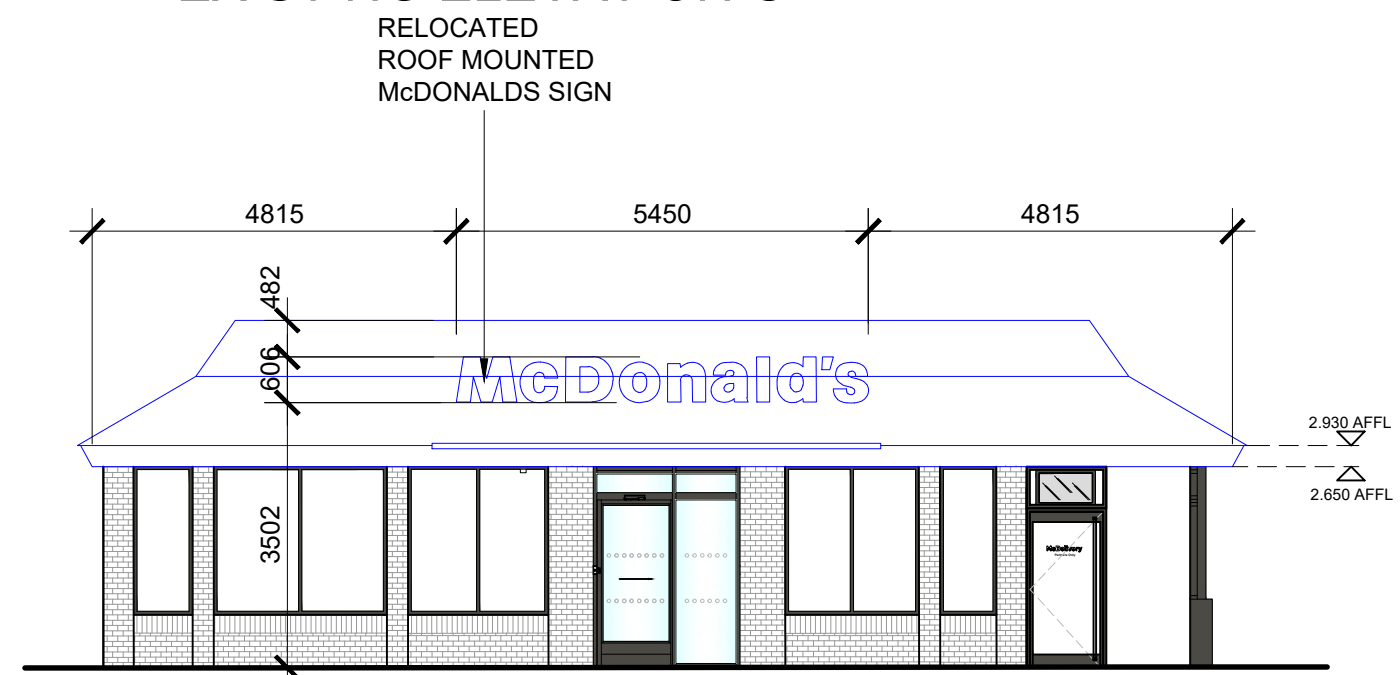


PROPOSED ELEVATION A

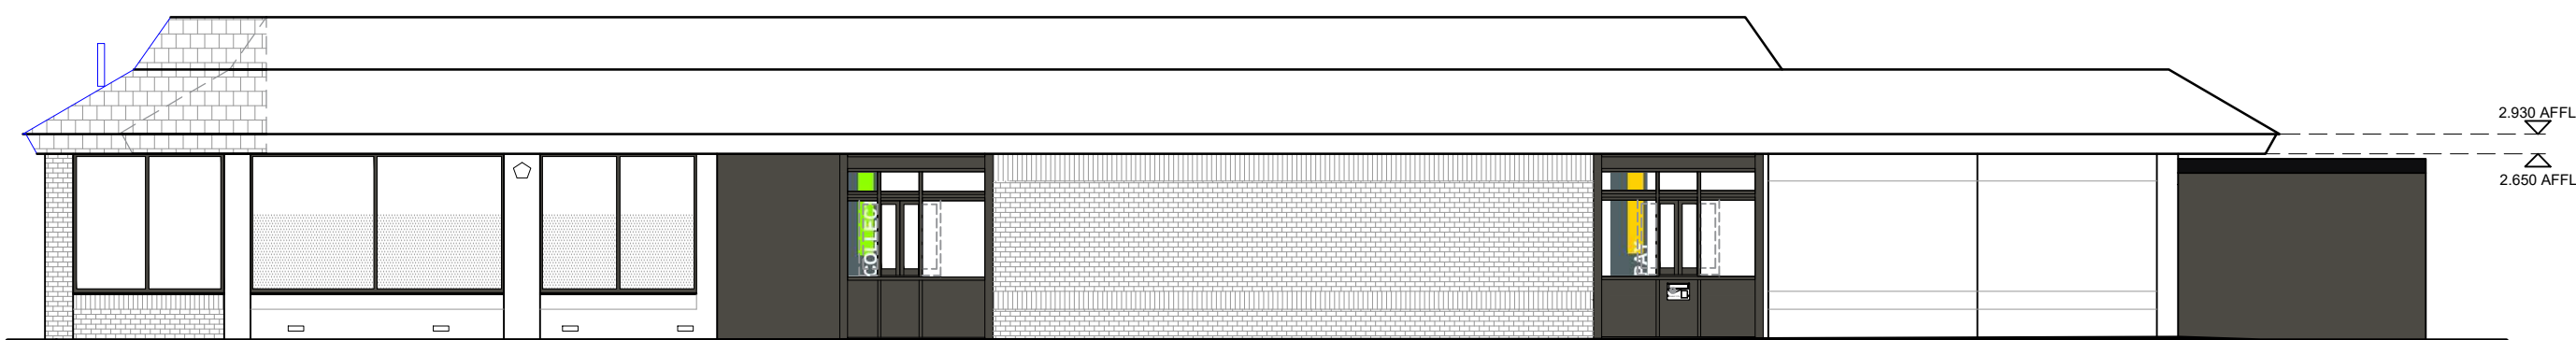


PROPOSED ELEVATION B

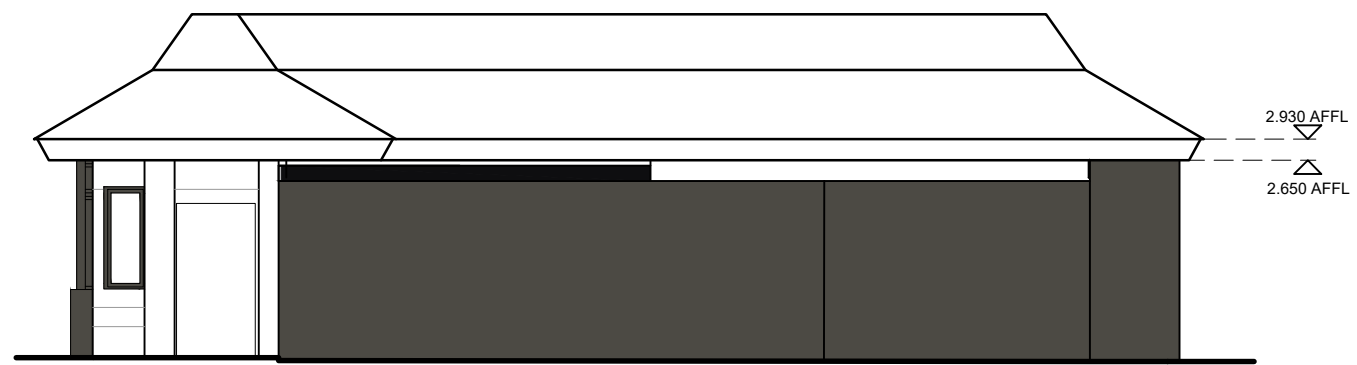

PROPOSED ELEVATION C

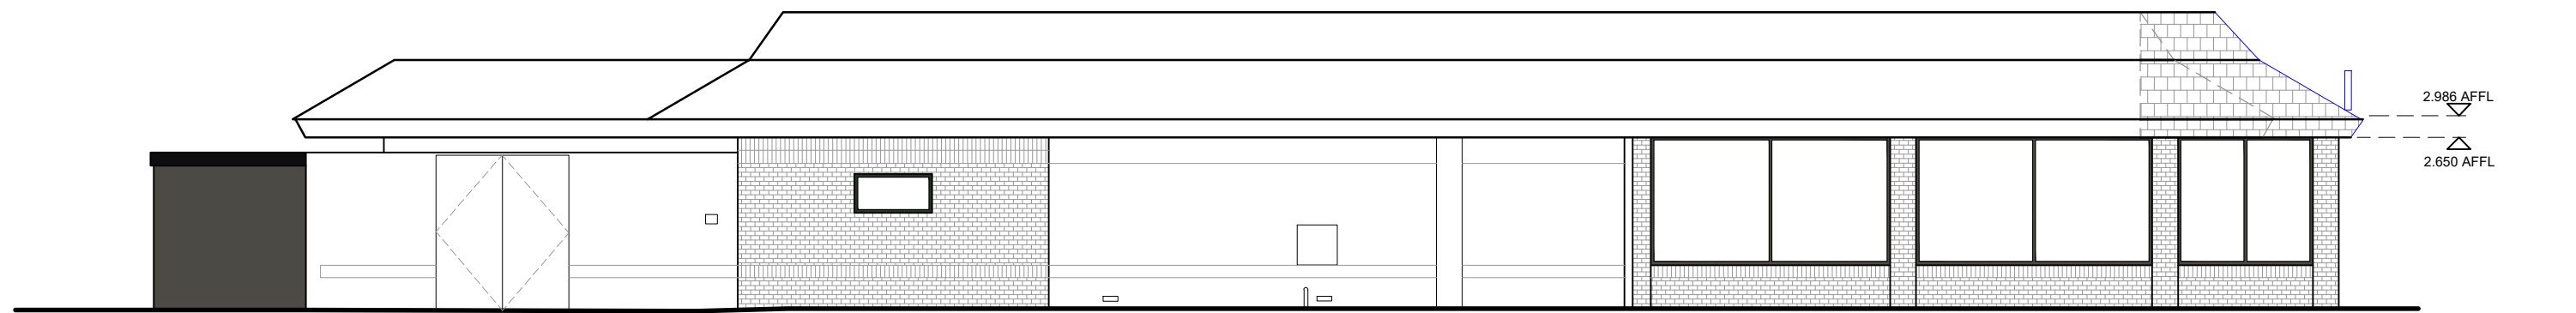

PROPOSED ELEVATION D

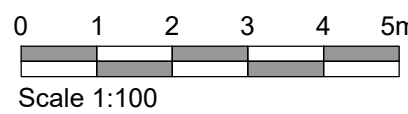

EXISTING & PROPOSED ADVERT ELEVATIONS 1:100

SITE SIGNAGE SCHEDULE								
ADVERT REF	QTY	SIZE (mm)	MATERIALS	COLOUR	HEIGHT (mm) ABOVE GROUND	EXTENT (mm) OF PROJECTION	HEIGHT (mm) OF TEXT	ILLUMINATION
Sign 5	1(Existing Relocated)	5450W x 100D x 606H	White acrylic "McDonald's" text roof mounted signage.	White	Refer to Elevations	N/A	606	(STATIC - Max. 600cd/m²)

NOTES

- All dimensions and levels are to be checked on site.
- Any discrepancies are to be reported to the architect before any work commences.
- This drawing shall not be scaled to ascertain any dimensions. Work to figured dims only.
- This drawing shall not be reproduced without express written permission from AEW.
- Title overlay drawings and ownership boundaries are produced using all reasonable endeavours. AEW cannot be responsible for the accuracy or scale discrepancy of base plans supplied to them.
- All works are to be undertaken in accordance with Building Regulations and the latest British Standards.
- All proprietary materials and products are to be used strictly in accordance with the manufacturers recommendations.

CDM 2015


Client notified of duties: **At Design Workshops**

Principal Designer: **CSS**

Unless noted below, all known hazards have been highlighted on the drawing.

Notes:

All drawings to be read in conjunction with all other drawings as noted on issue sheet.

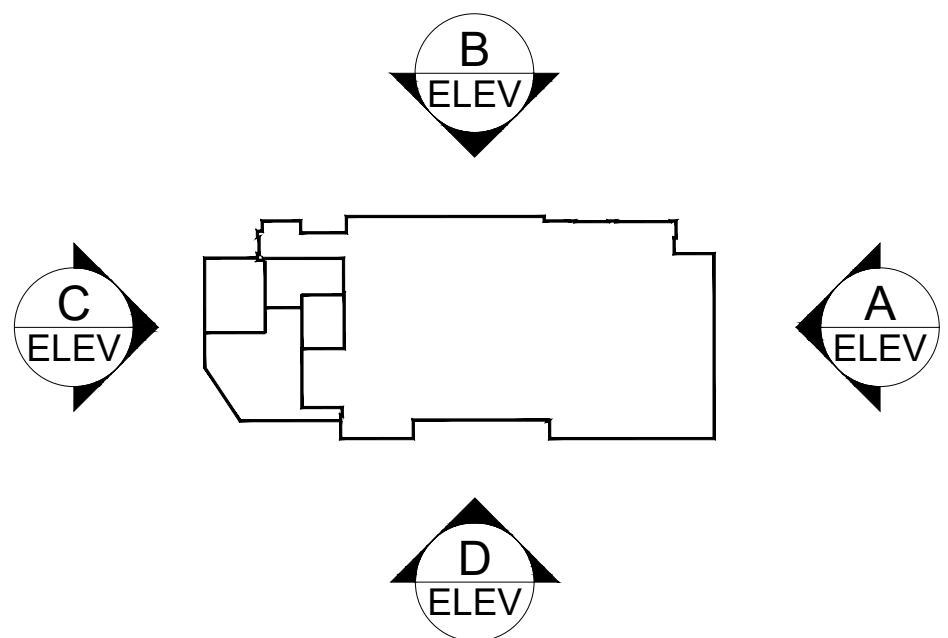

KEY PLAN - NTS

-	24/04/23	AL	MW
INITIAL ISSUE			
REV	Date	Drawn by:-	Checked by:-
Status	Purpose of Issue		
S2	For Approval		
drawing stage	PLANNING		
client	McDonald's Restaurants Ltd		

project store
HINCKLEY FIELDS
LEICESTERSHIRE **0977**
NORTH PERIMETER ROAD LE10 1YG

drawing title
EXISTING & PROPOSED
ADVERT ELEVATIONS

date	24/04/23	drawn	AL
scale@A1	1:100	checked	MW

PLANNING

Rev

Job No

aew architects
0161 214 4370
www.aewarchitects.com



aew

13199_AEW_0977_0009