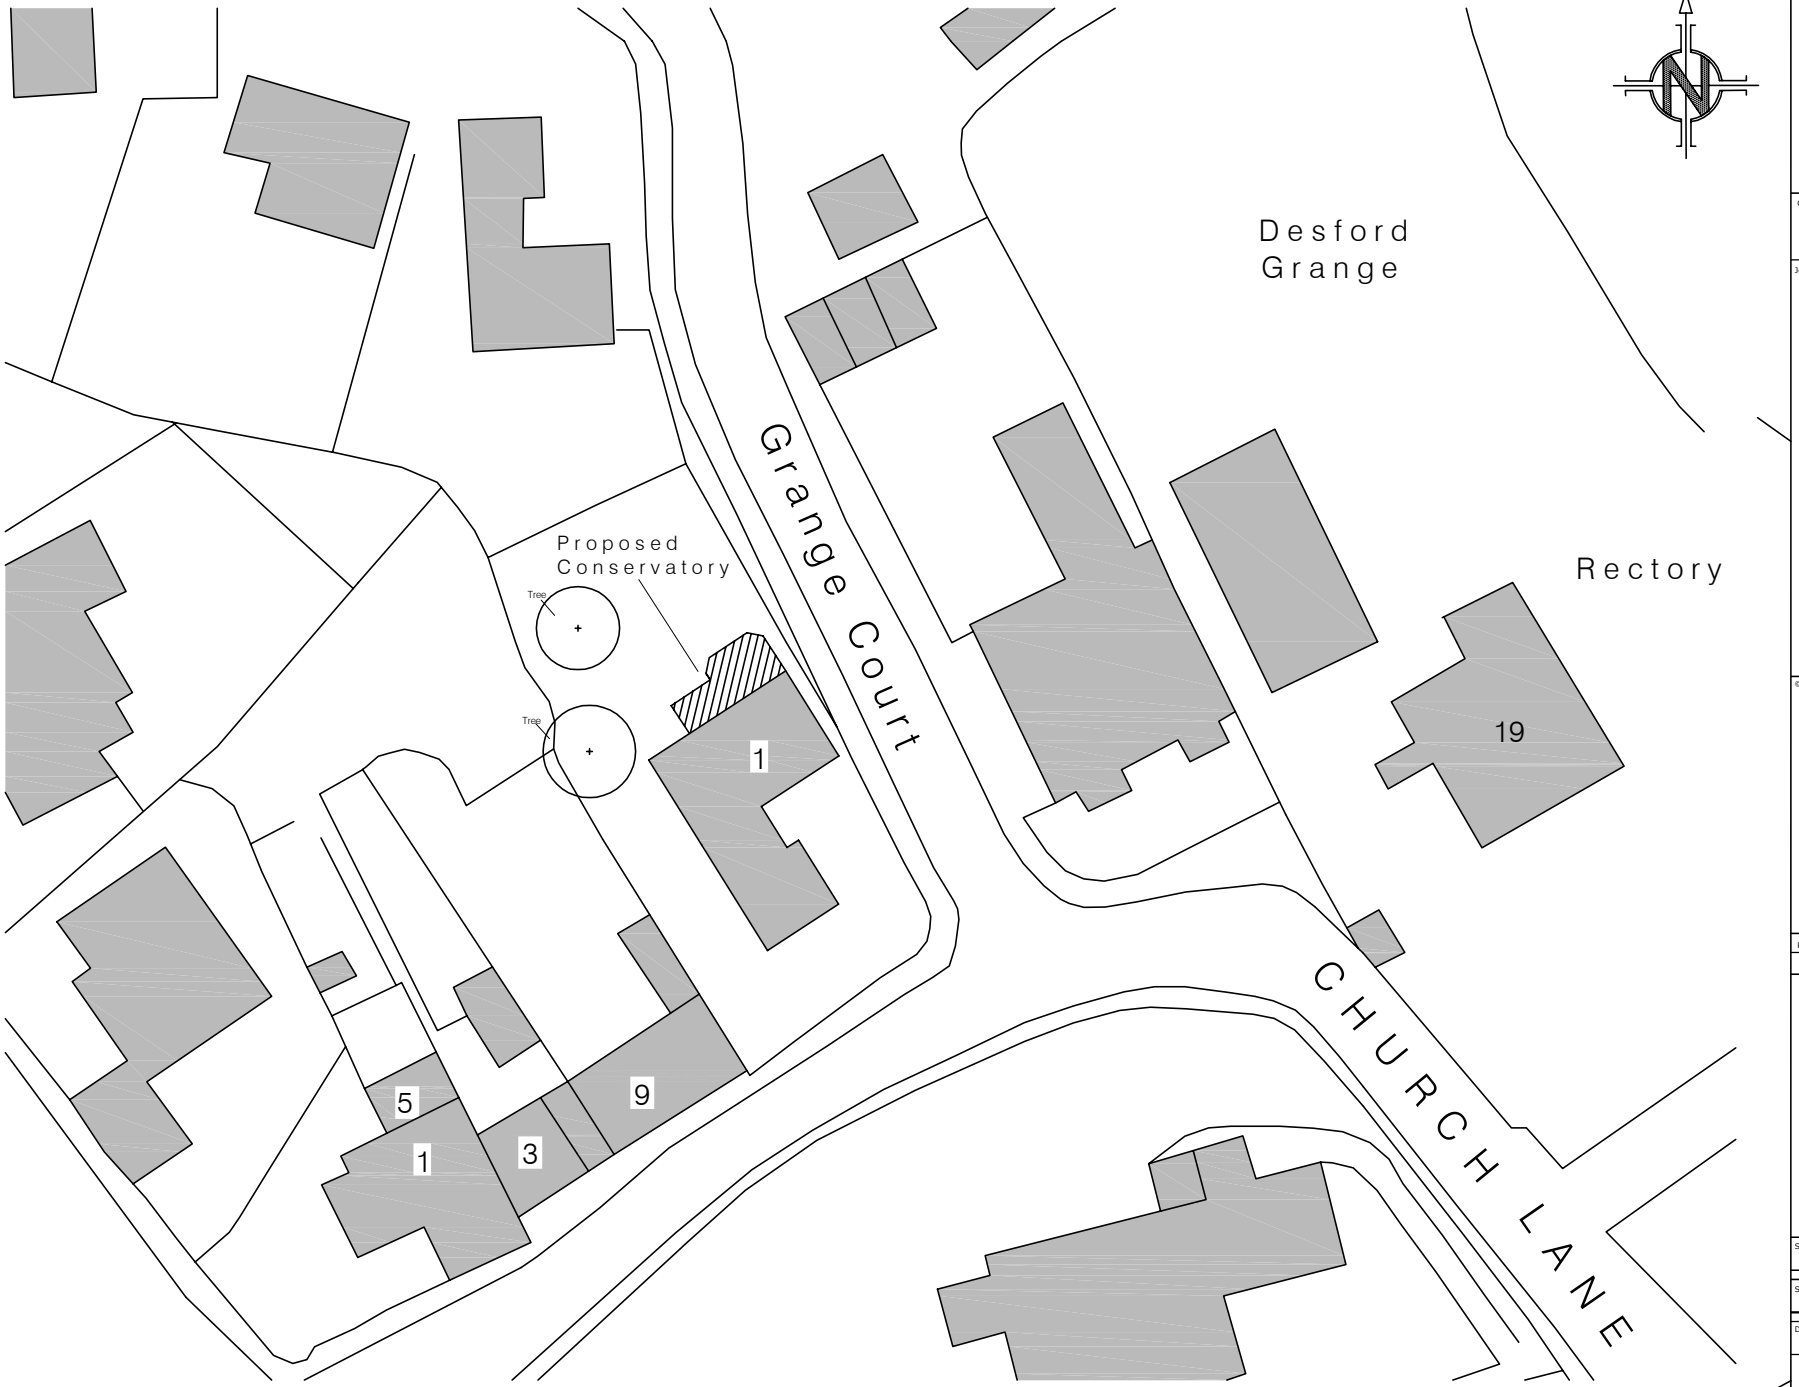

Notes

1. All dimensions must be checked on site and not scaled from this drawing, any discrepancies to be reported to the office below.
2. The Contractor shall make a survey of the site and shall be responsible for obtaining all dimensions and levels necessary for the proper construction of works as indicated.

Client

SATCHWELL

Job Title

PROPOSED CONSERVATORY
1 GRANGE COURT
DESFORD

Drawing Title

BLOCK PLAN

©Copyright

ELEVATION
ELEVATION DESIGN LTD
DESIGN - CONSTRUCTION
PROJECT MANAGEMENT
16 Wright Street Hull HU2 8JU
Telephone 01482 221155
Fax 01482 221105
Email forename@elevationdesign.org.uk

Revisions	Date	Description	DR	
A	03/09/08	Ammended for planning	MR	

Status: PLANNING

Scale: A4- 1:500 | Date: 07/08/08

Drawn By: MJR | Checked | Approved

Drawing No.: 1001/102/03 | Rev: A