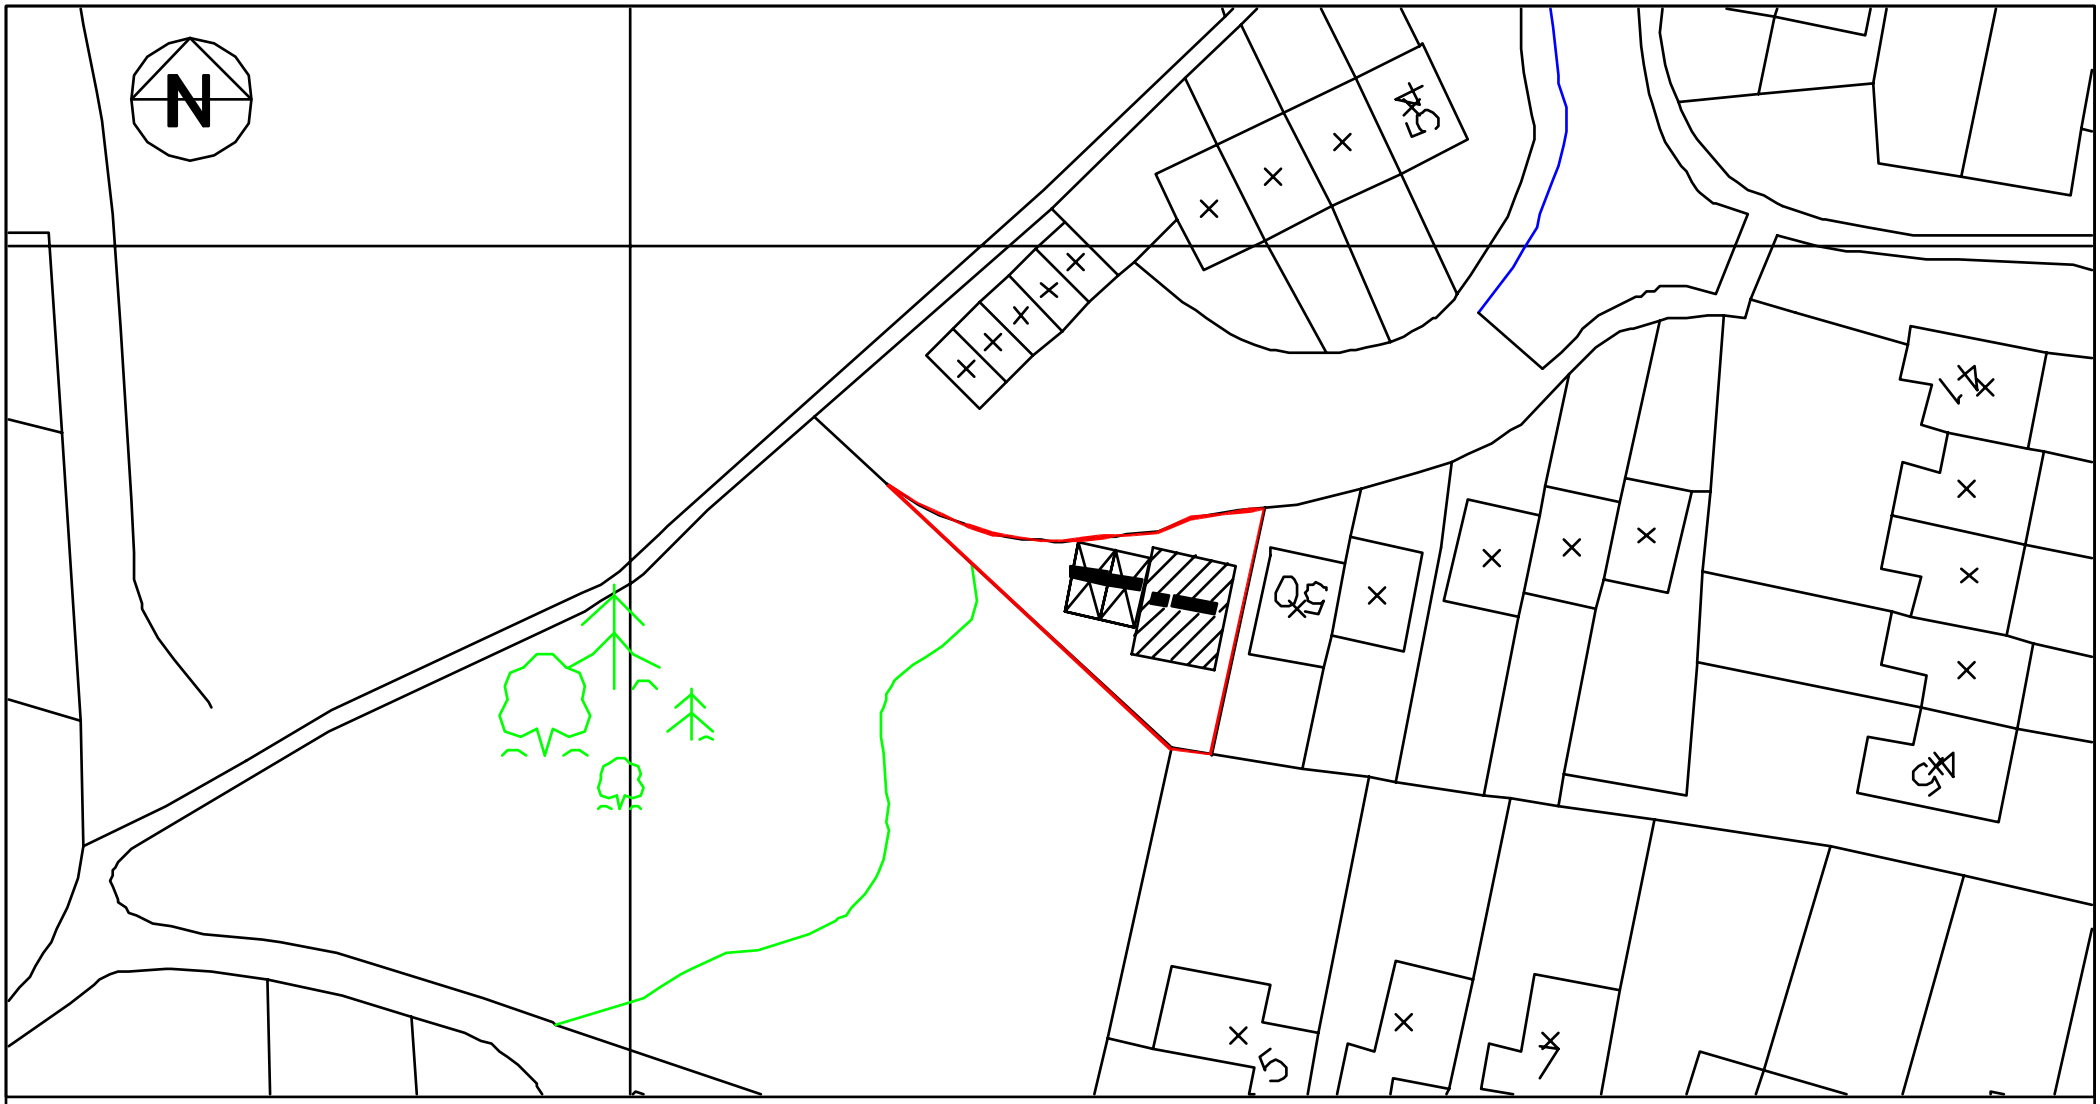


New Dwelling ref: 1:500 Block Plan

Client Details: Mr A cheshire Ref:-
Proposed New Dwelling site ref: Adjacent to 50 Candle Lane, Earl Shilton, Leics, LE9 7BL.

DRAWING NO.
D/1335/2/PD
1 (2) 3 4 5 6
7 8 9 10 11

DATE
August 08

Drawn By
A.Ibbitson

SCALE
1:500 A4

[redacted]

A R I DESIGN Ltd
17-19 Wood Street, Hinckley, Leics, LE10 1JQ.
Tel: 0845 230 5344 Fax: 0845 230 5453
E-Mail: sales@aridesign.co.uk Web: www.aridesign.co.uk

This drawing is the sole property of A R I DESIGN LTD .
It must not be copied (in whole or part), or otherwise diclosed,
submitted, tendered or used for construction without written consent.
Any copies of this drawing made by any method may result in further action.
All copies must include a copy of this legend.

A R I DESIGN Ltd