


XTG SIDE ELEVATION FACING 49

XTG FRONT ELEVATION


XTG SIDE ELEVATION FACING 45

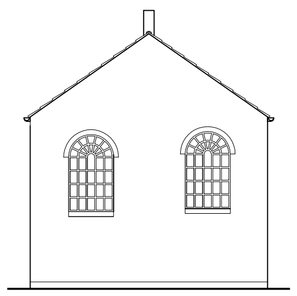


XTG REAR ELEVATION




ELEVATION ALONG STREET

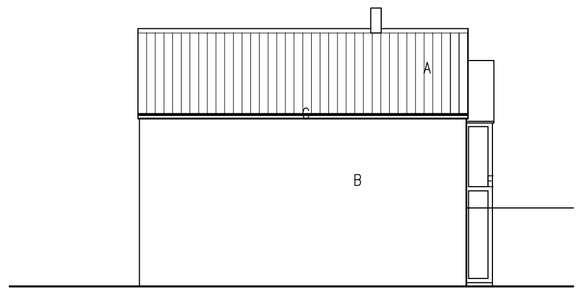


PROPOSED SIDE ELEVATION FACING 49

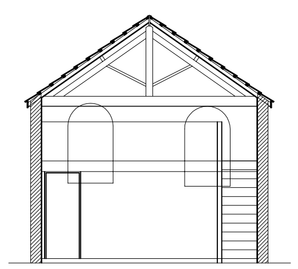


ELEVATION IN DIRECTION ARROW A

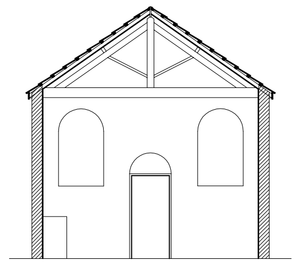


ELEVATION IN DIRECTION ARROW B

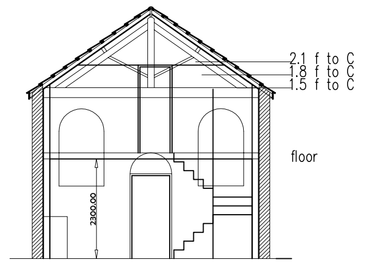


ELEVATION IN DIRECTION ARROW C

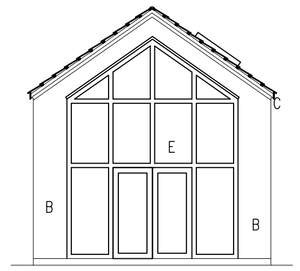


PROPOSED REAR ELEVATION

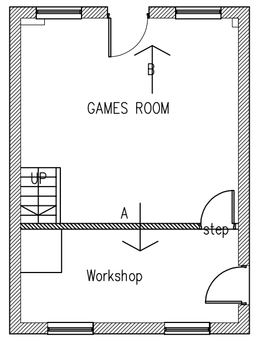

XTG GROUND FLOOR LAYOUT

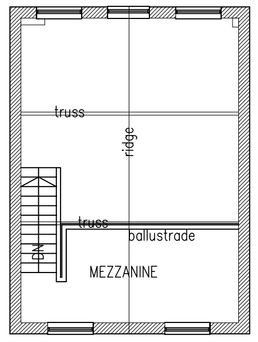


XTG MEZZANINE FLOOR LAYOUT

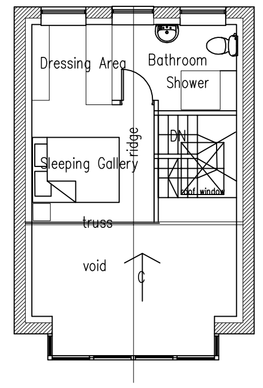

PROPOSED MEZZANINE FLOOR LAYOUT

GROSS FLOOR AREA 18.99sqM

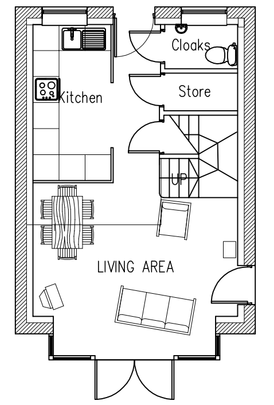

PROPOSED GROUND FLOOR LAYOUT

GROSS FLOOR AREA 35.15sqM

ELEVATION OF GARAGE to GARDEN

ELEVATION OF GARAGE to STATION ROAD

PLAN OF GARAGE



ELEVATION OF GARAGE to PUBLIC FOOTPATH




ELEVATION OF GARAGE to FIELD

PROPOSED SIDE ELEVATION FACING 45

EXISTING SITE LAYOUT

SCALE 1/ 200

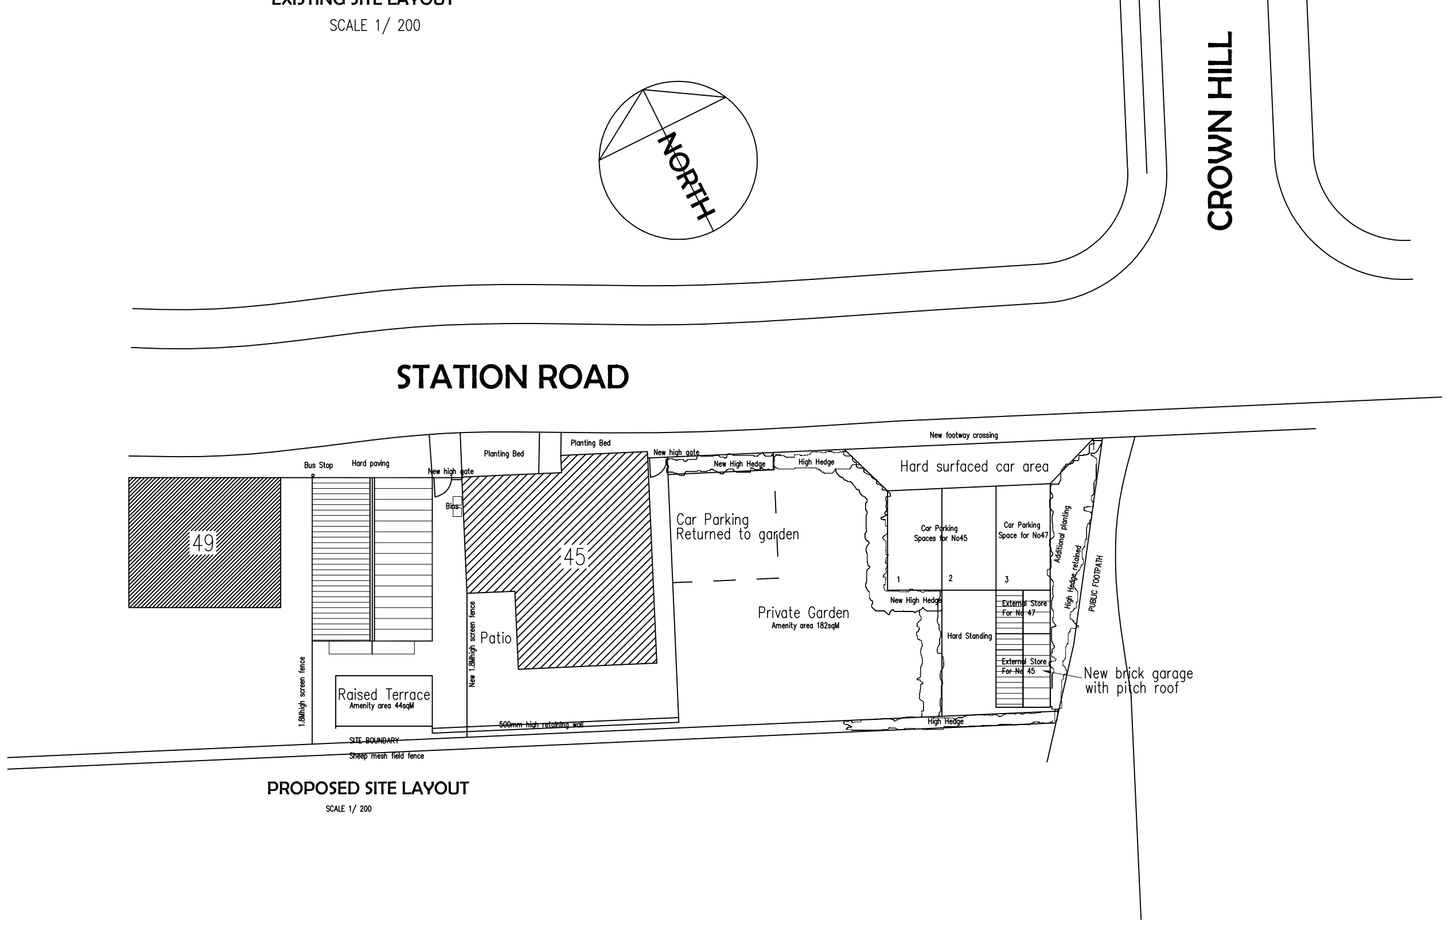

PROPOSED SITE LAYOUT

SCALE 1/ 200

Stewart G Anderson Dip Arch (Leics) RIBA
The Rowans, 28 Wykin Lane,Stoke Golding,
Nuneaton, Warwickshire, CV13 6 HN.
Telephone 01455 212733
Mobile 07894986449
Email s754art@aol.com

Stewart G Anderson
Dip. Arch (Leics) RIBA
consulting architect

Client
Mr & Mrs A E WHITE

Job Title
PROPOSED CONVERSION OF OUTBUILDING TO DWELLING at 45 STATION ROAD STOKE GOLDING CV13

Drawing Title
SCHEME PROPOSALS
PLANS & ELEVATIONS

Drawing Number
2008 / 009 / 01B

Scale
1 / 100 @ A1

Date
29th May 2008

Drawn
SGA

Drawing Revisions Rev A Alternative scheme added 8 th July 2008
Rev B Drawing developed for planning application 28 th August 2008

Do not scale.Contractors must check all dimensions on site before preparing production drawings or commencing any work. This drawing and its designs is the copy right of S.Anderson Consulting Architect and may not be reproduced in any form whatsoever without his prior written consent.