
ES 11/00634/COU DCPLAN


N

NOTES

1. Subject to detailed design

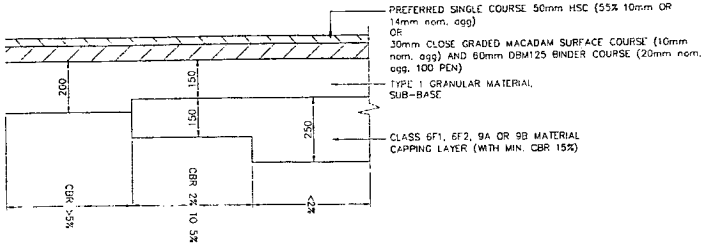

FLEXIBLE ACCESS ROAD CONSTRUCTION DETAIL

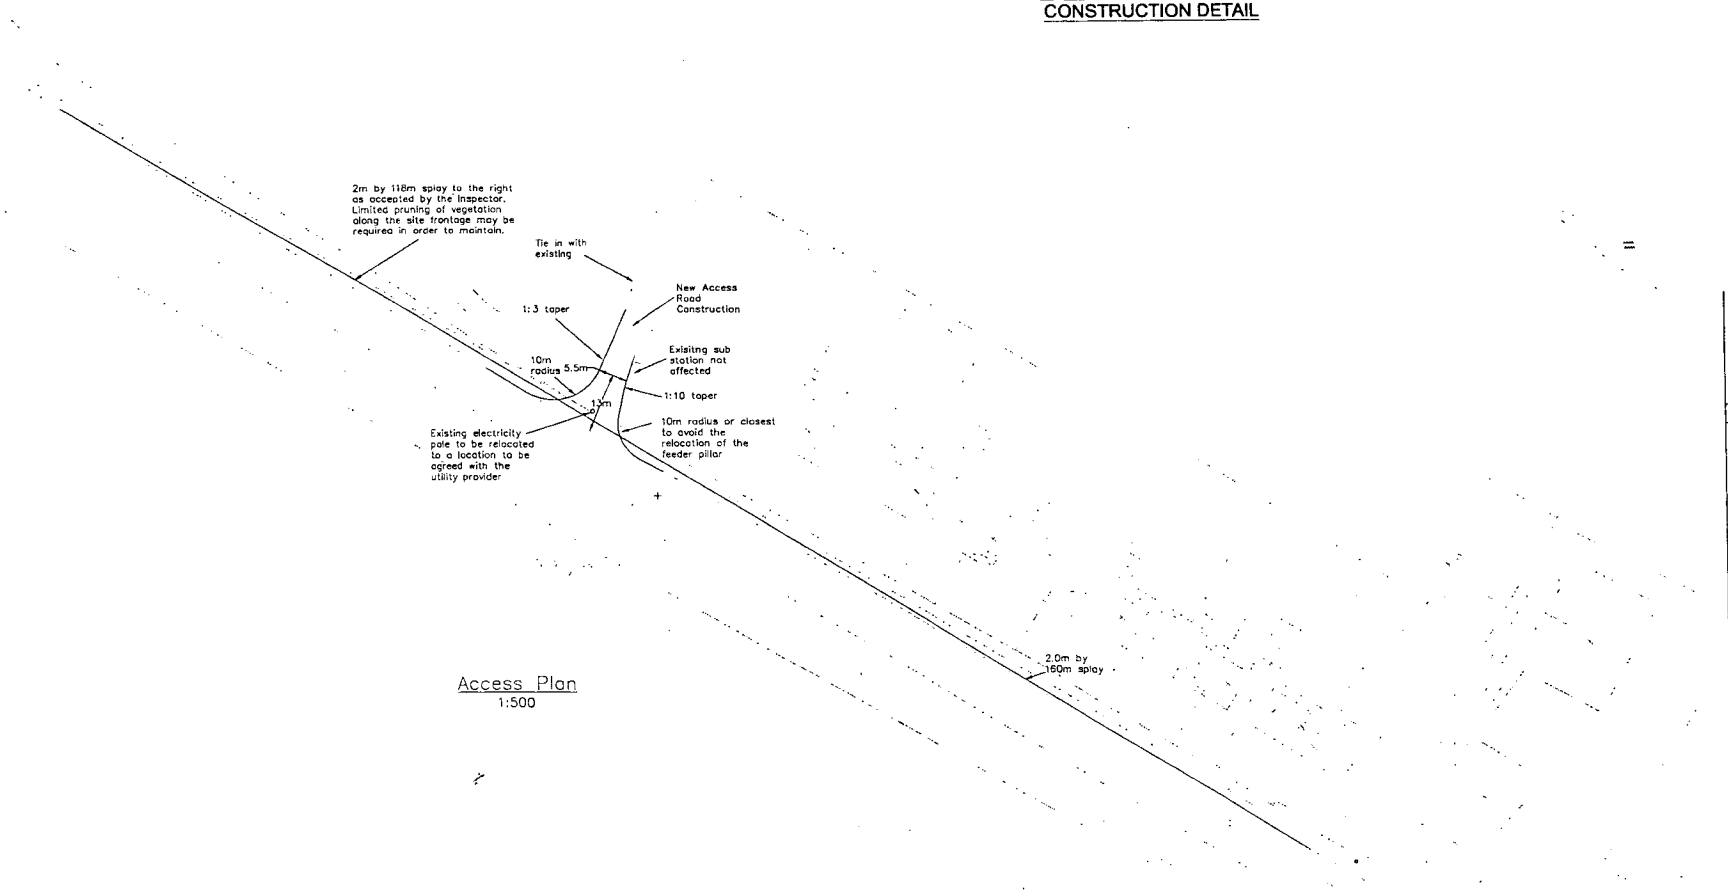

Access Plan
1:500

Rev	Revision	Drn	App	D
0	Original Issue	TMJ	MB	11,

MBC
Mark Baker Consulting Ltd
traffic engineers & transport planners
32 MONTPELIER COURT
STATION ROAD
MONTPELIER
BRISTOL BS6 5EE
TEL : (0117) 924 6584
FAX : (0117) 924 5156
mbcoffice@virginnet

Client
MR J WINTER

Project
LAND AT THE PADDOCK
WATLING STREET
HIGHAM ON THE HILL

Title
PROPOSED ACCESS MODIFICATIONS

DEVELOPMENT SERVICES
RECEIVED

Drawn	Checked	Approved	Date
TMJ	MB	MB	11/2007

Scales
As Shown @ A1

CAD Ref	Plot	Drawing No.	Rev
		24400/100	0

DEVELOPMENT
SERVICES

21 DEC 2011

RECEIVED