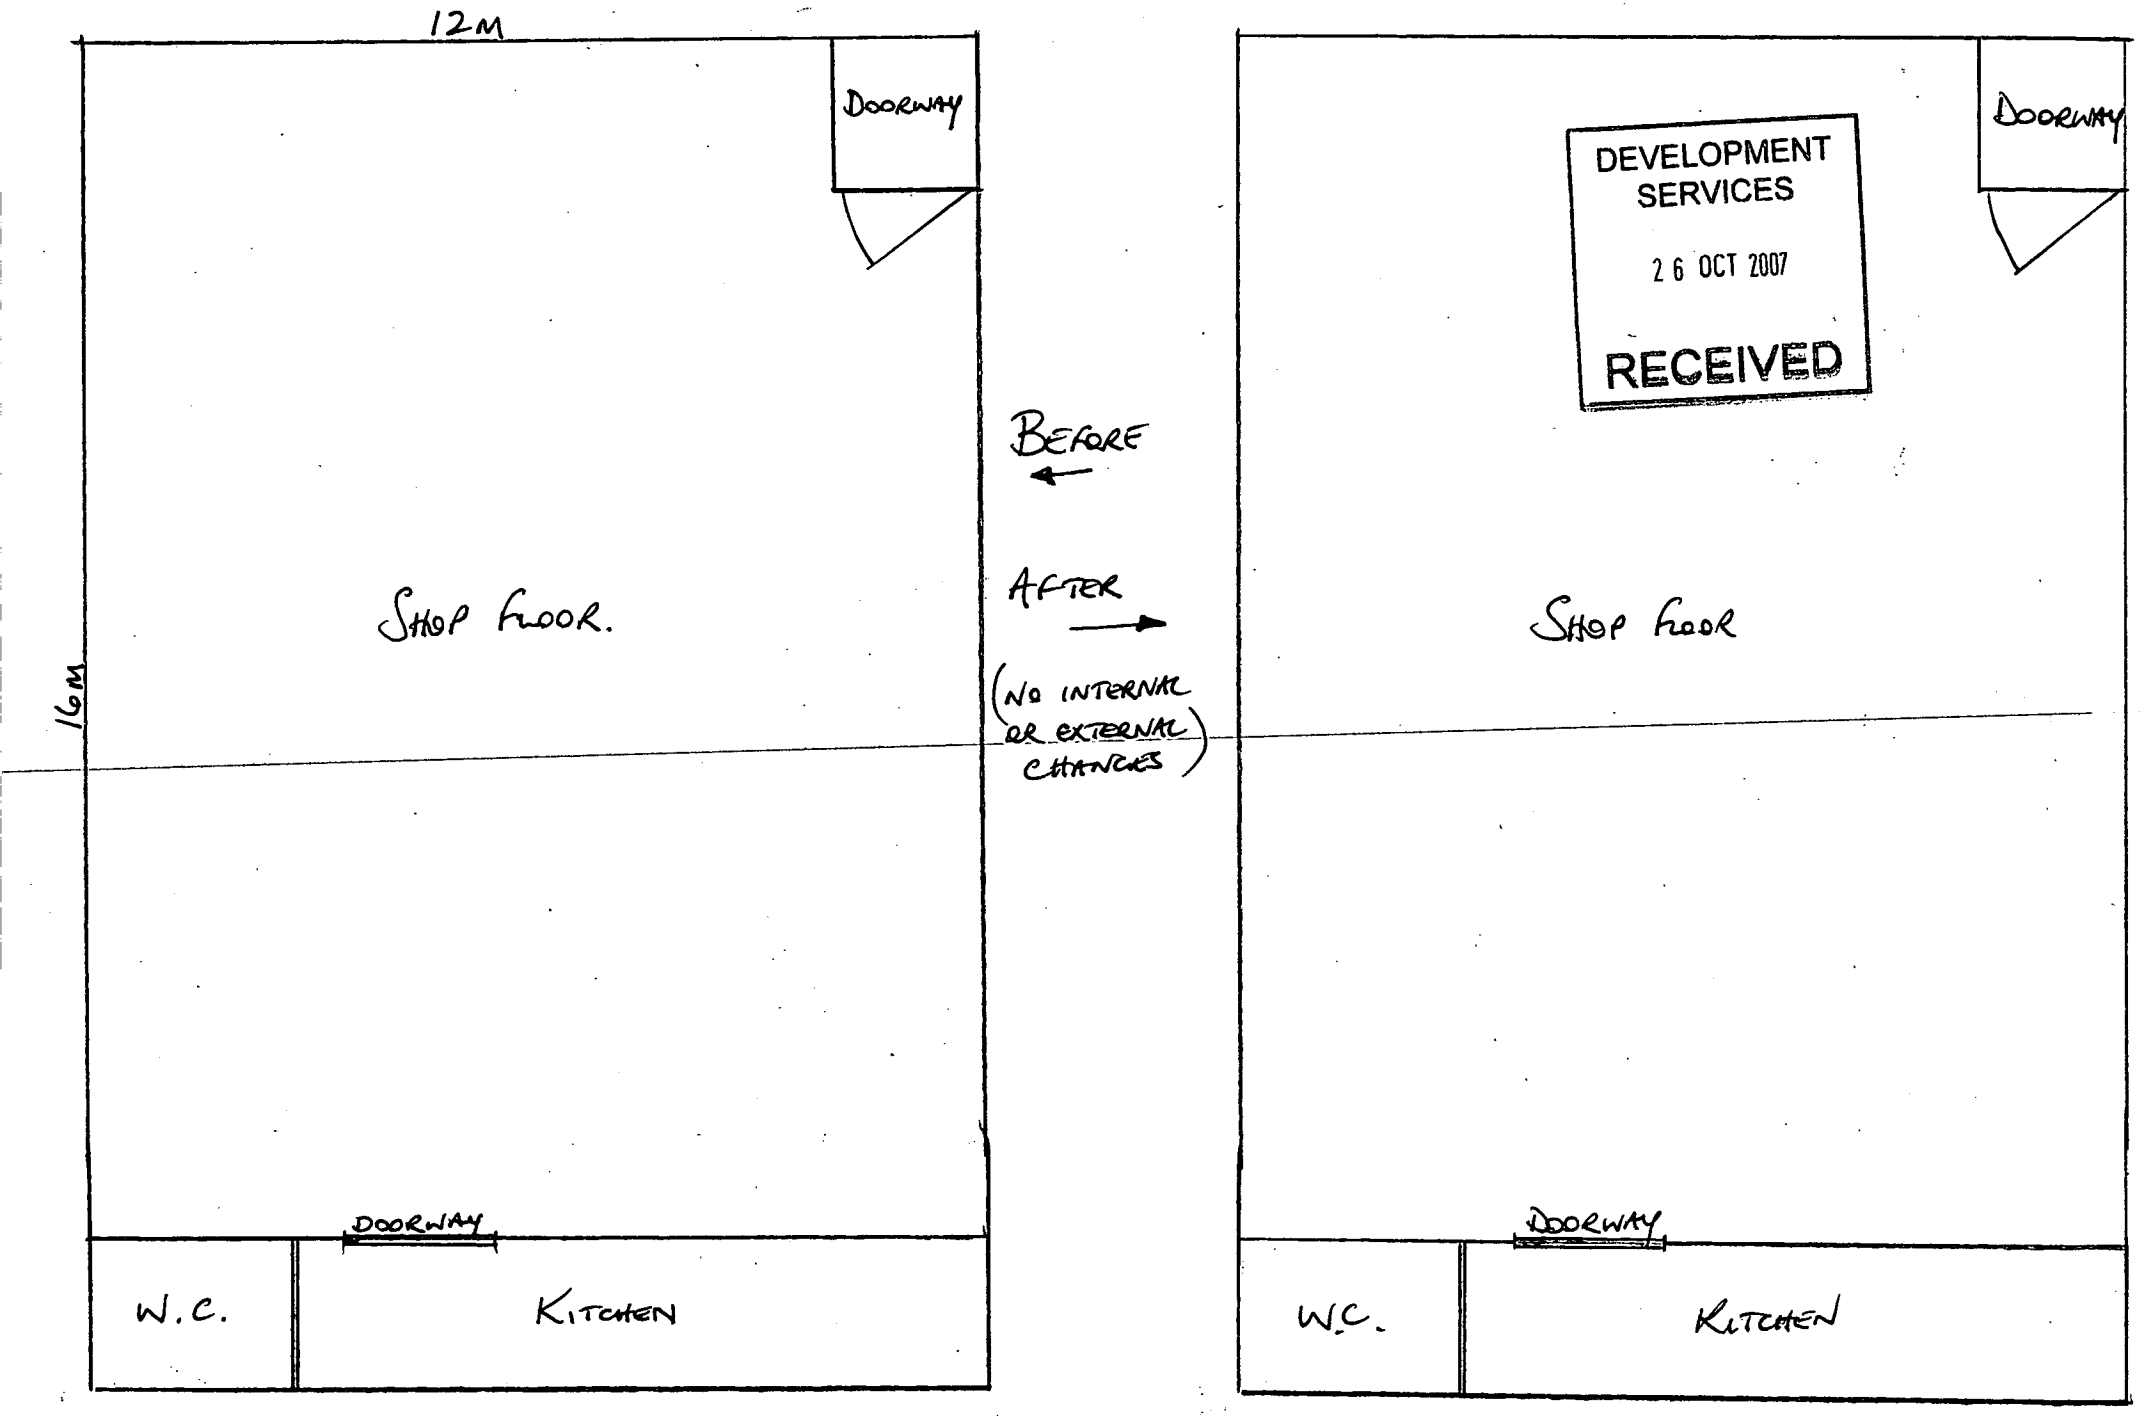


PLANNING APP. REF. - 07/01201/COU - 2 RUGBY ROAD, HINCKLEY. LE10 0QD - STEPHANIE DAVIES.