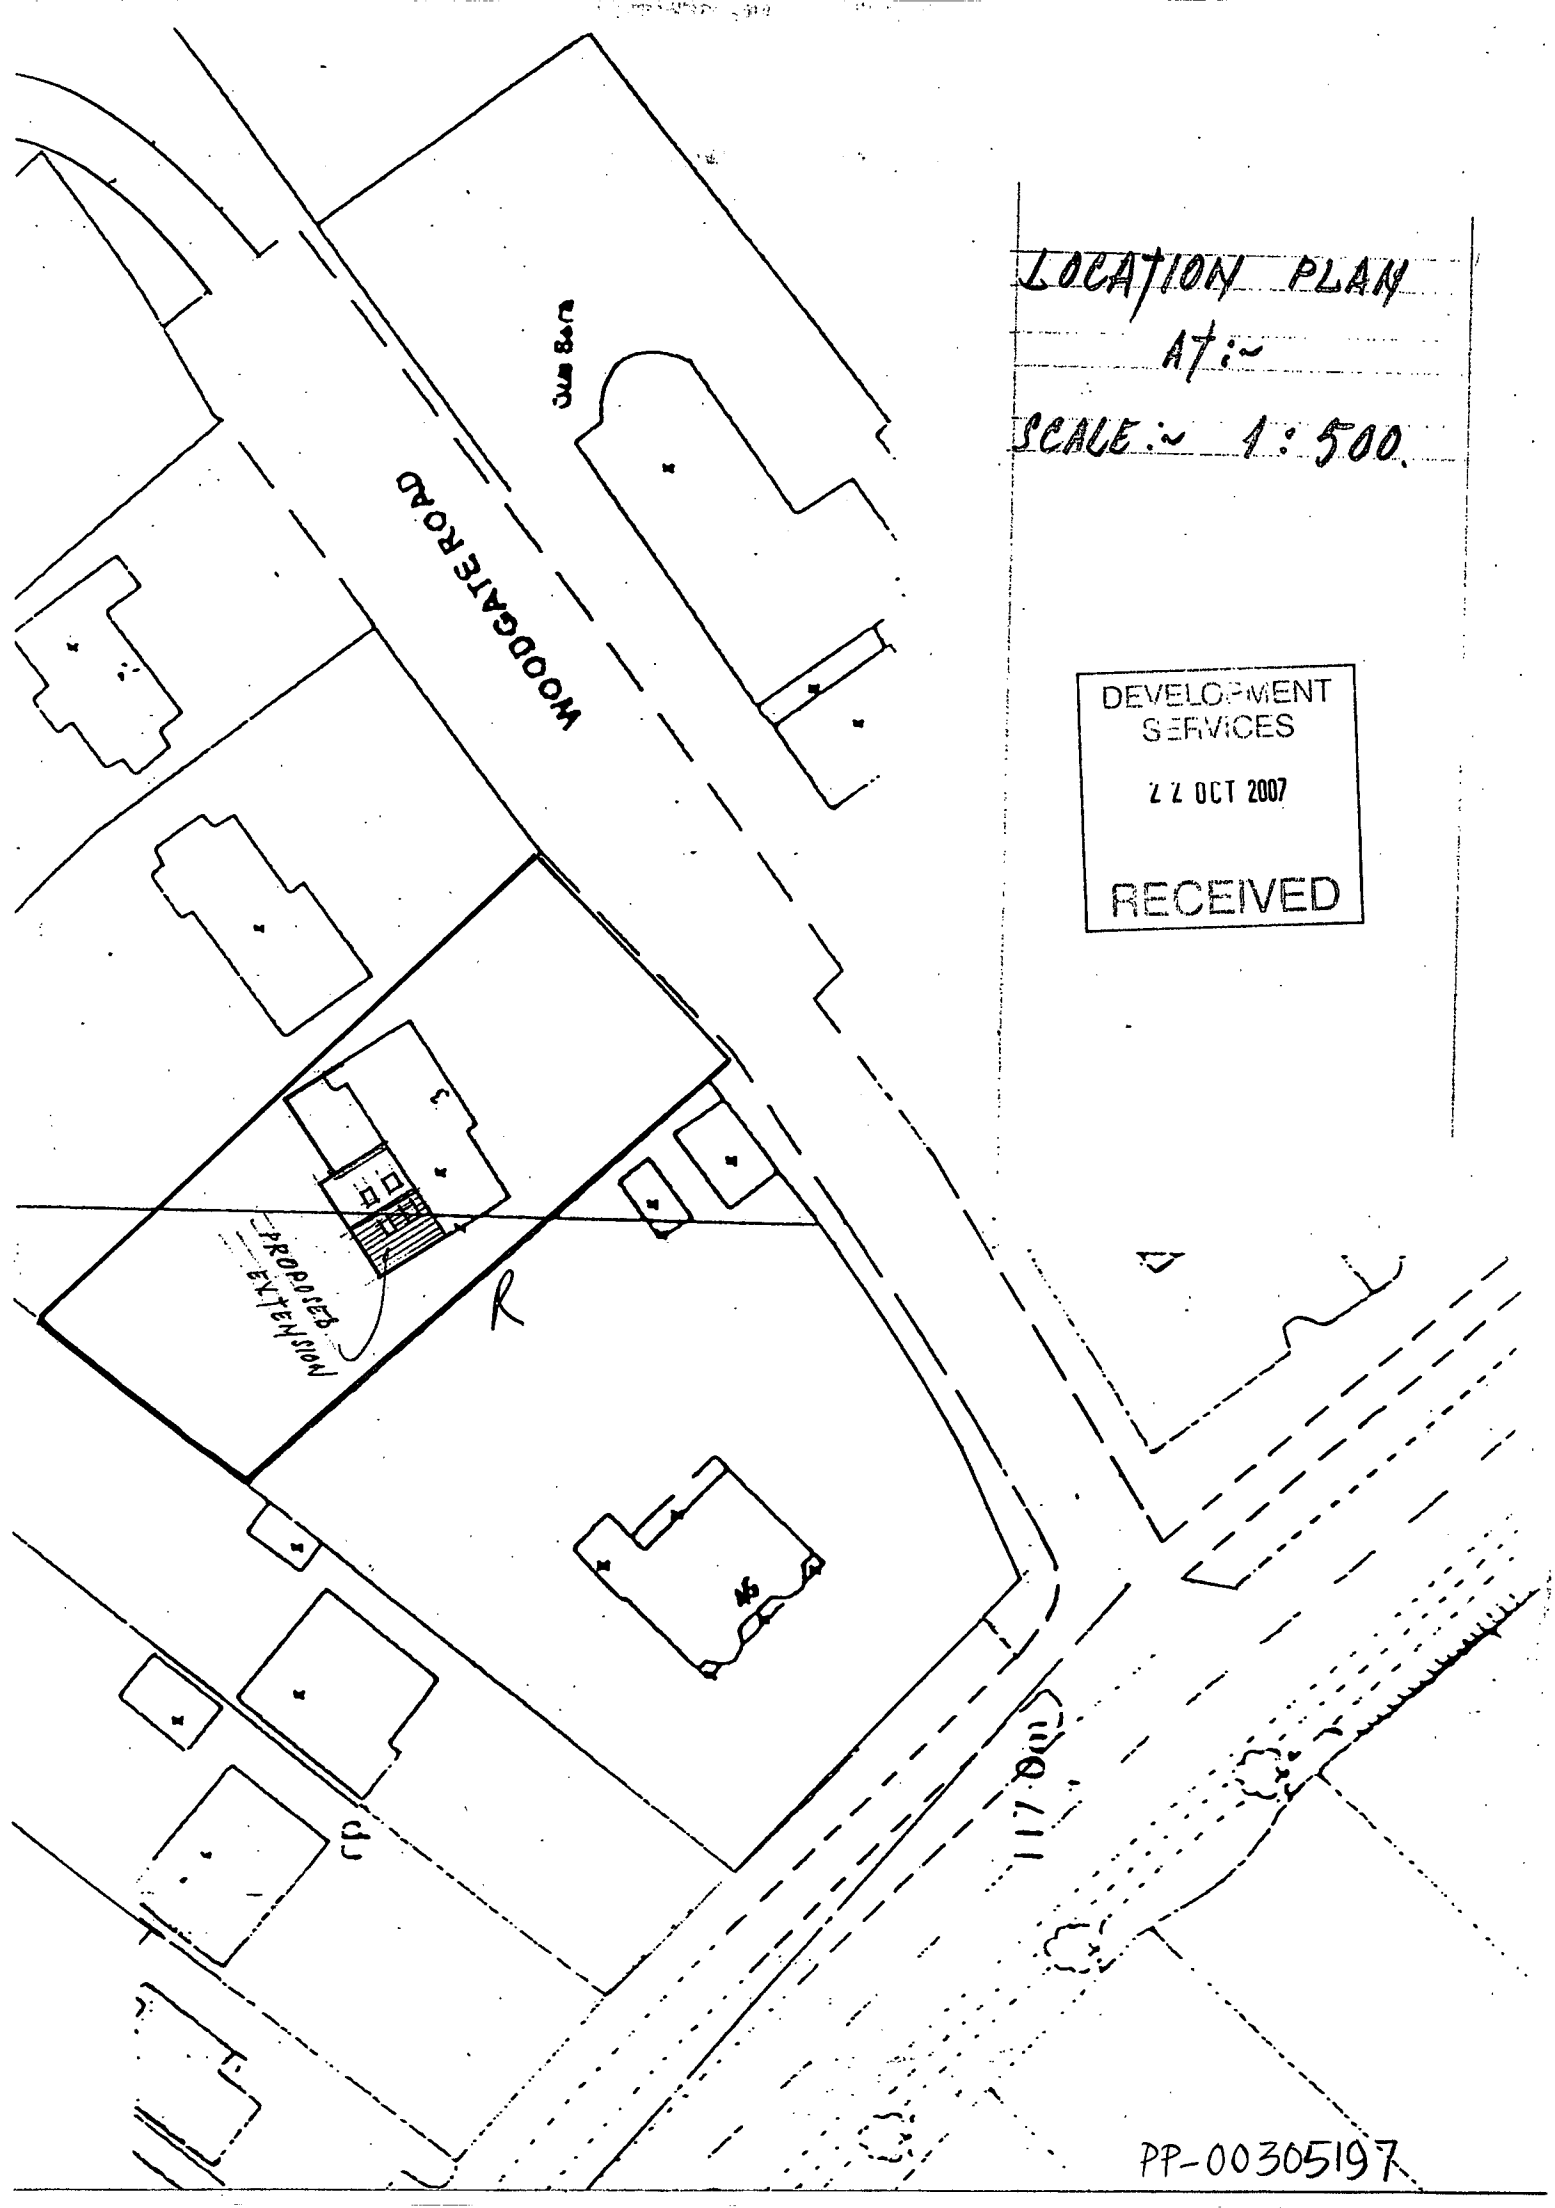
LOCATION PLAN
AT:~
SCALE:~ 1:500.
DEVELOPMENT SERVICES
22 OCT 2007
RECEIVED
WOODGATE ROAD
PROPOSED EXTENSION
117.0m
PP-00305197