DEVELOPMENT SERVICES
22 OCT 2007
RECEIVED

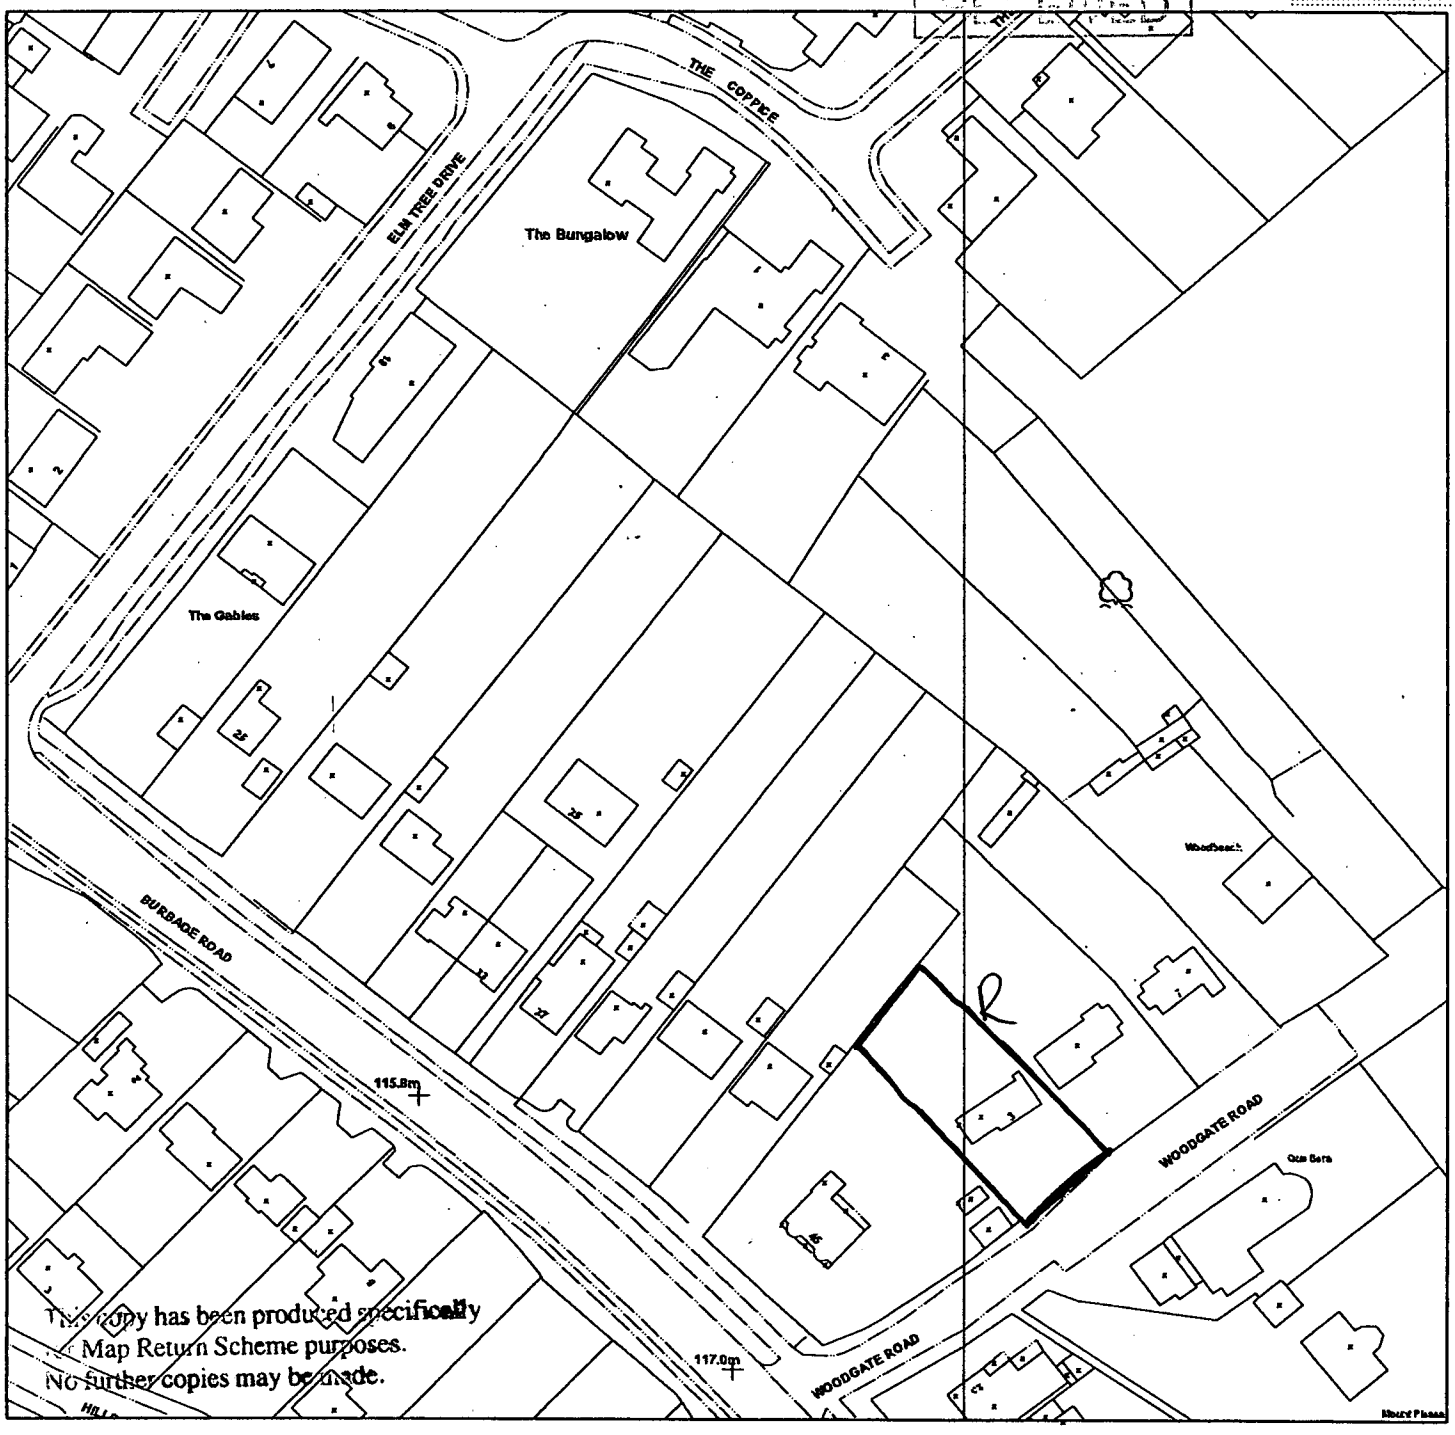

Scale : 1:1250

Reproduced from the Ordnance Survey map with the permission of the Controller of Her Majesty's Stationery Office © Crown Copyright 2000.

Unauthorised reproduction infringes Crown Copyright and may lead to prosecution or civil proceedings.

Organisation	Hinckley & Bosworth Borough Council
Department	Planning
Comments	
Date	04 April 2001
SLA Number	LA078220

*Produced using ESRI (UK)'s MapExplorer 2.0 - **http://www.esriuk.com***

PP-00305197