


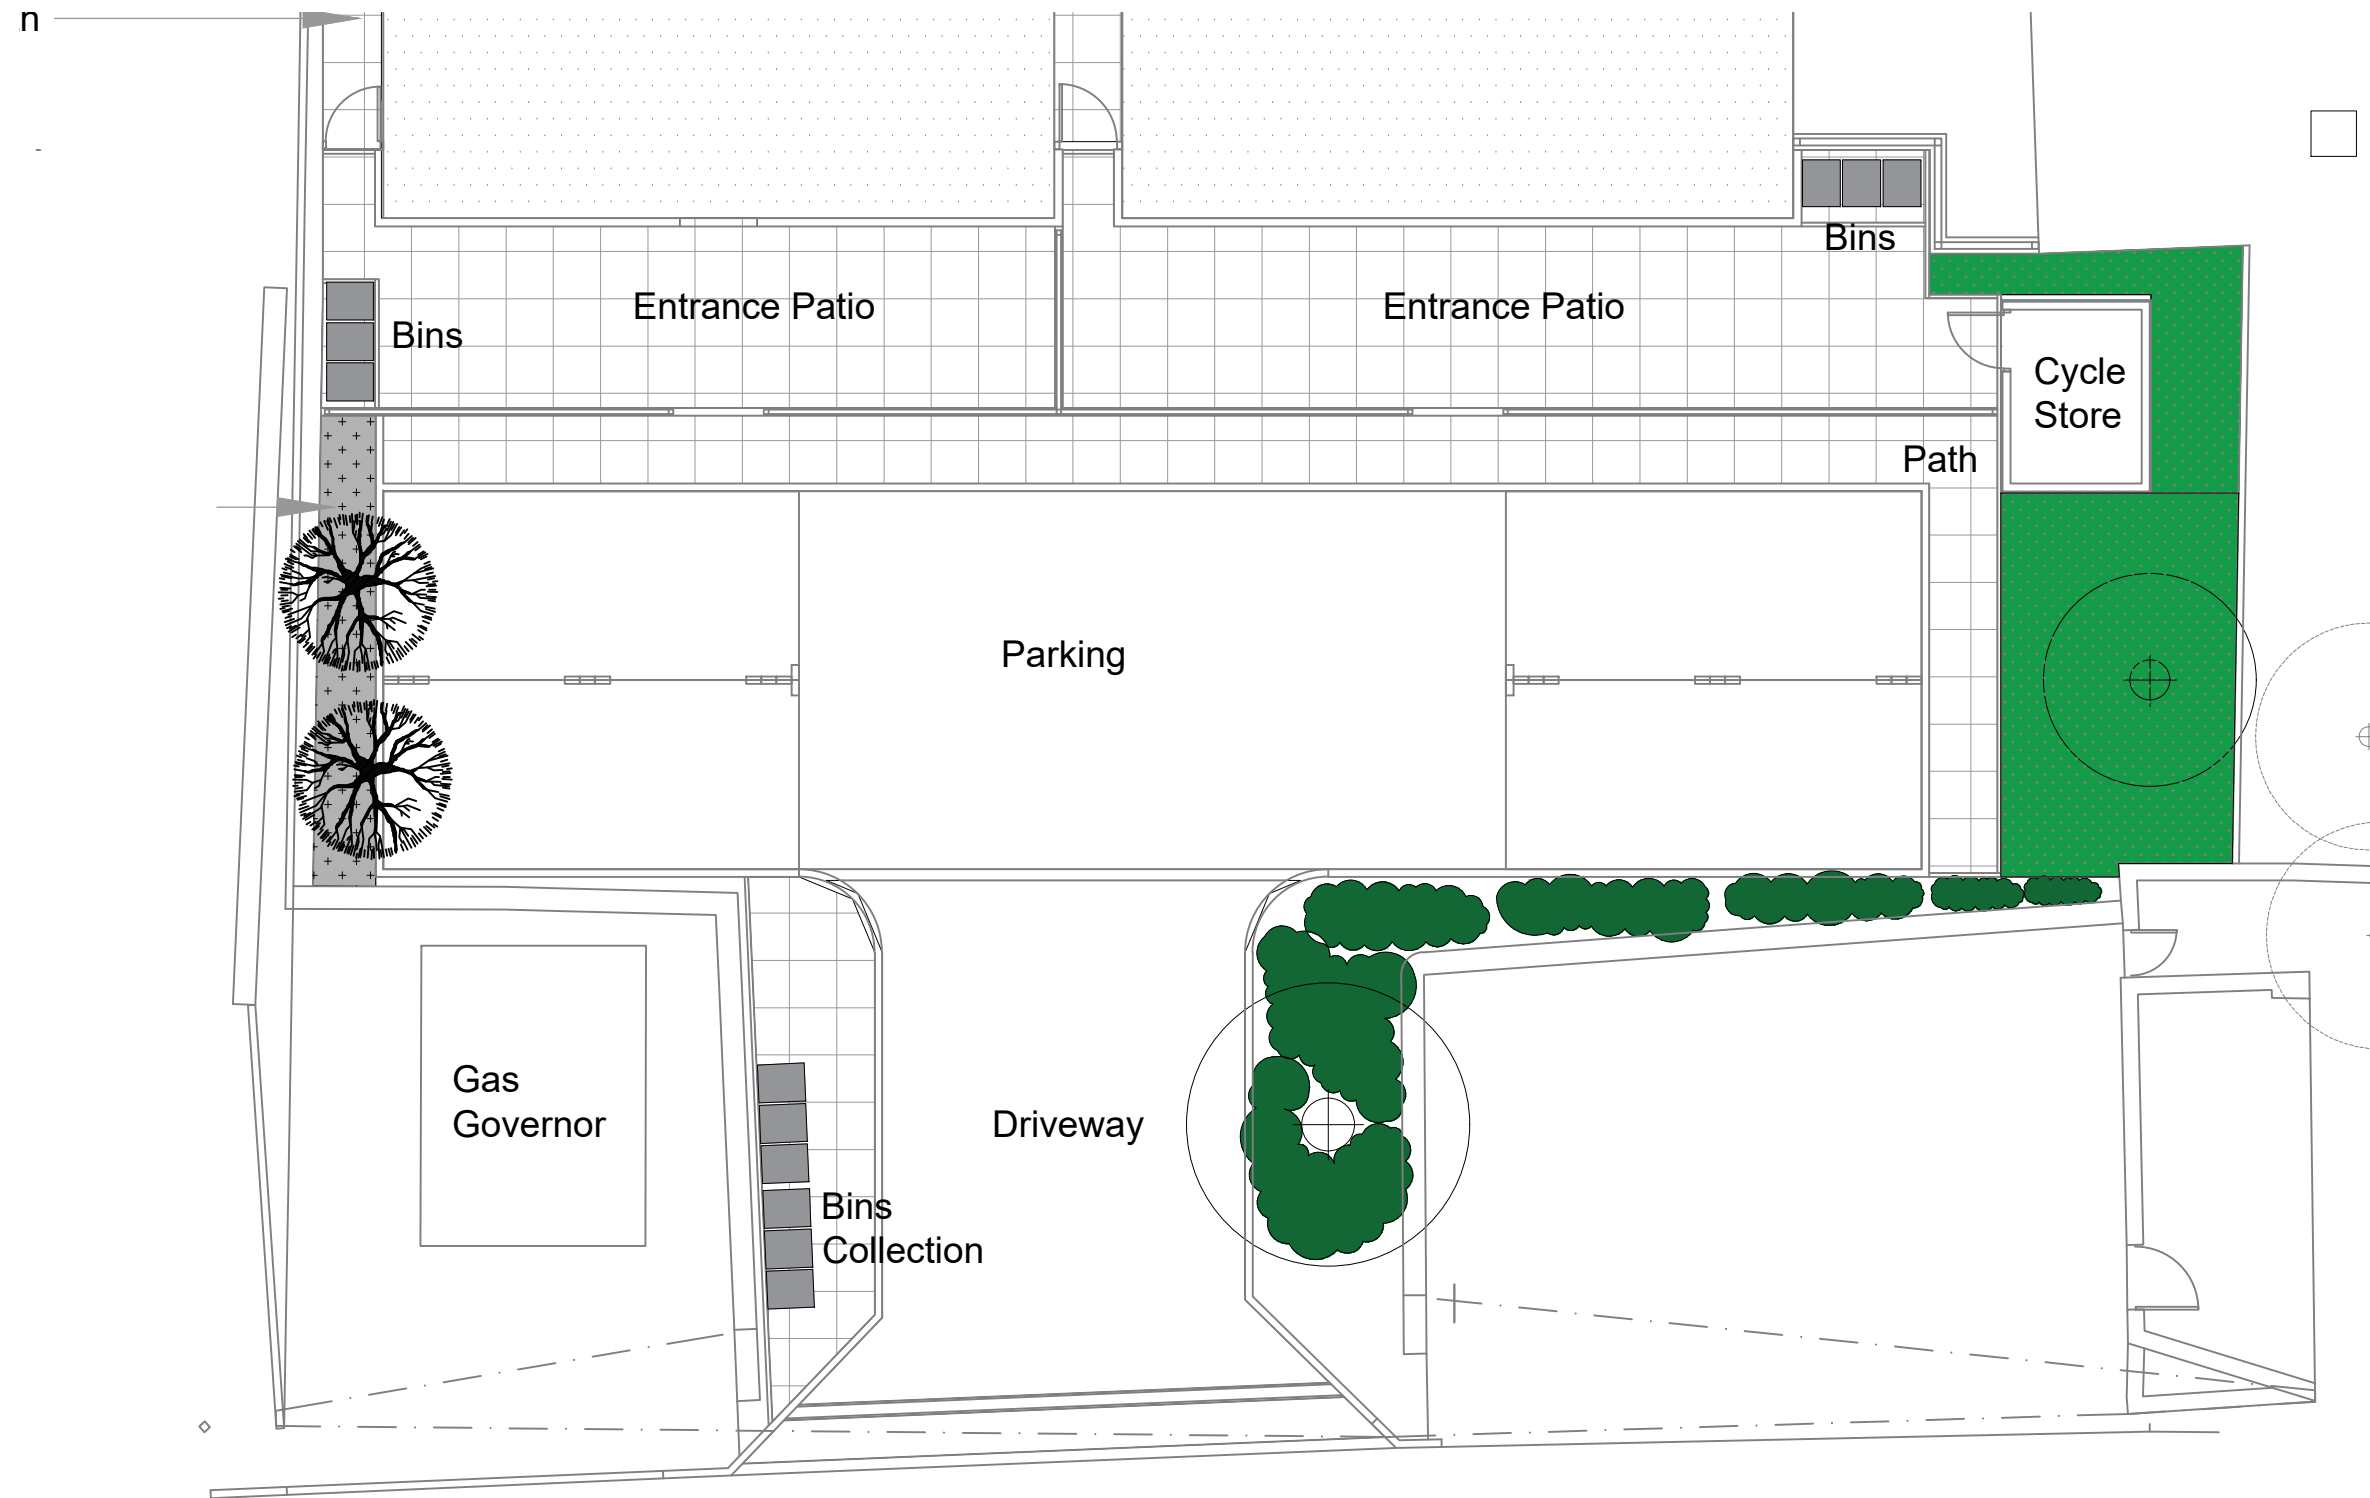

Contractor to check all dimensions and levels before putting the work in hand.
Do Not Scale off this Drawing. If in Doubt Ask.

DRM Architect Dipak R Mistry 28 Dancroft Road, Leicester, LE3 9EP t 07779731031 · e drms@drmarcitects.co.uk	Project ERECTION OF TWO NEW DWELLINGS & NEW ACCESS AND CARPARKING OFF ROOKERY LANE Rookery Lane Groby, Leicestershire LE6 0GF	Scale 1:100	Date 21.08.25
	Title Proposed Bins Storage & Collection	Drawing number 166 - S4 - 34	
FOR CONSTRUCTION		Revision -	