
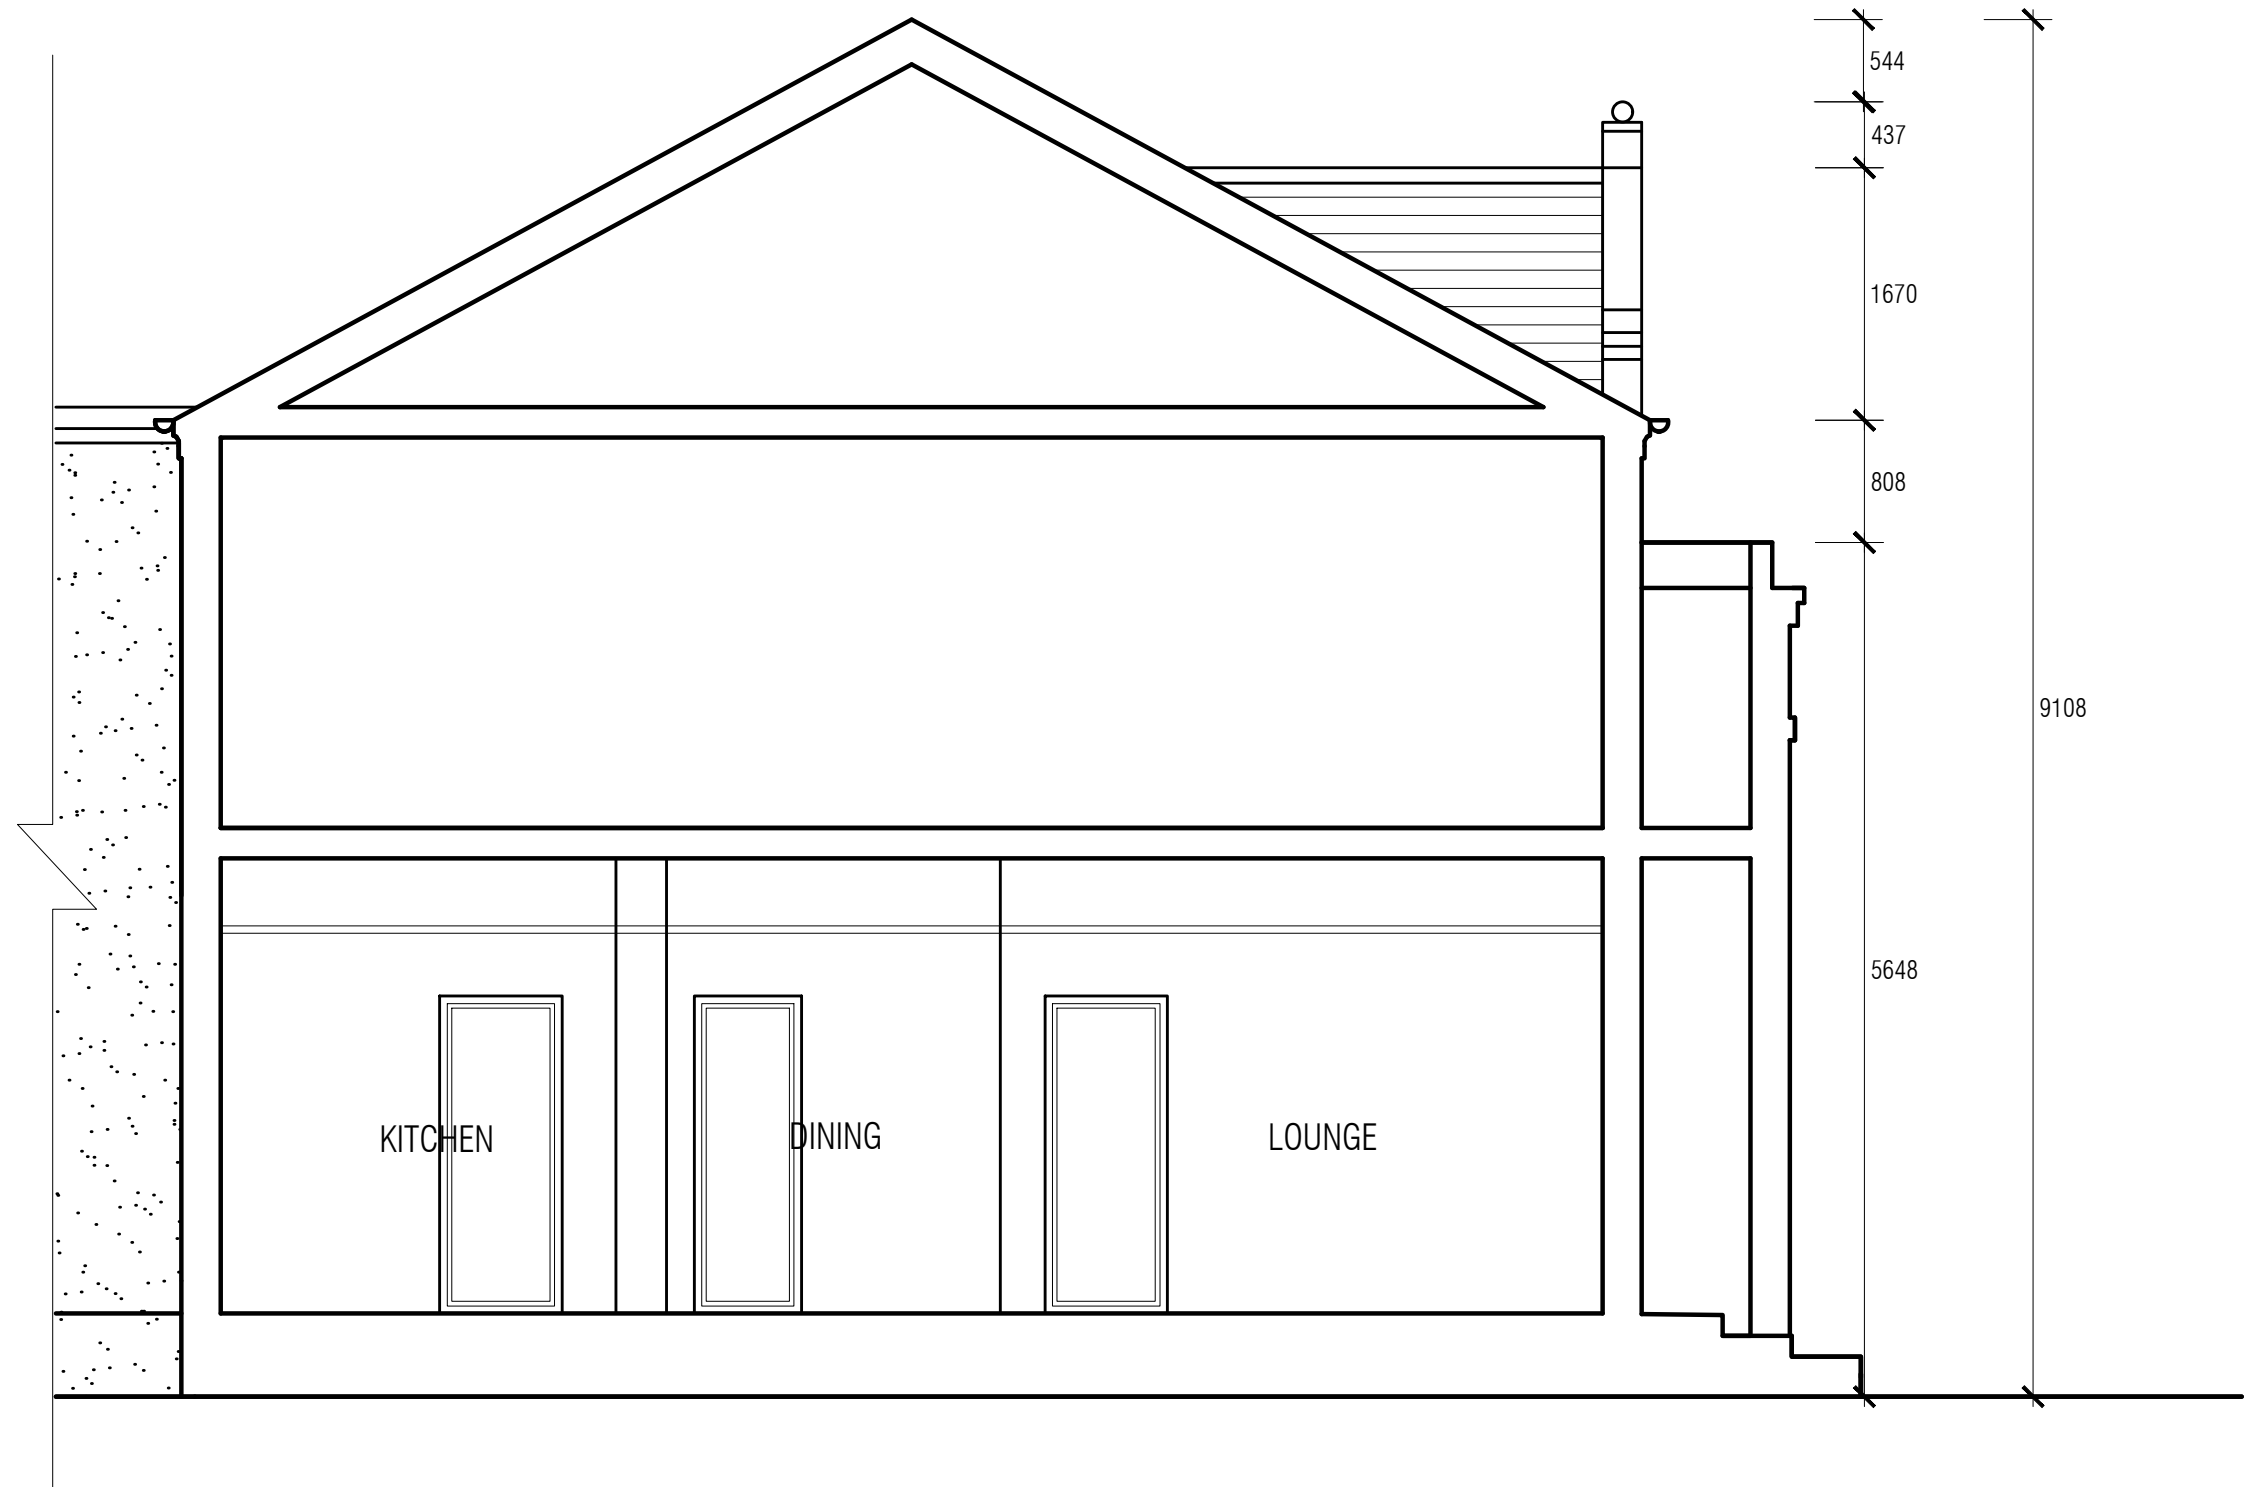


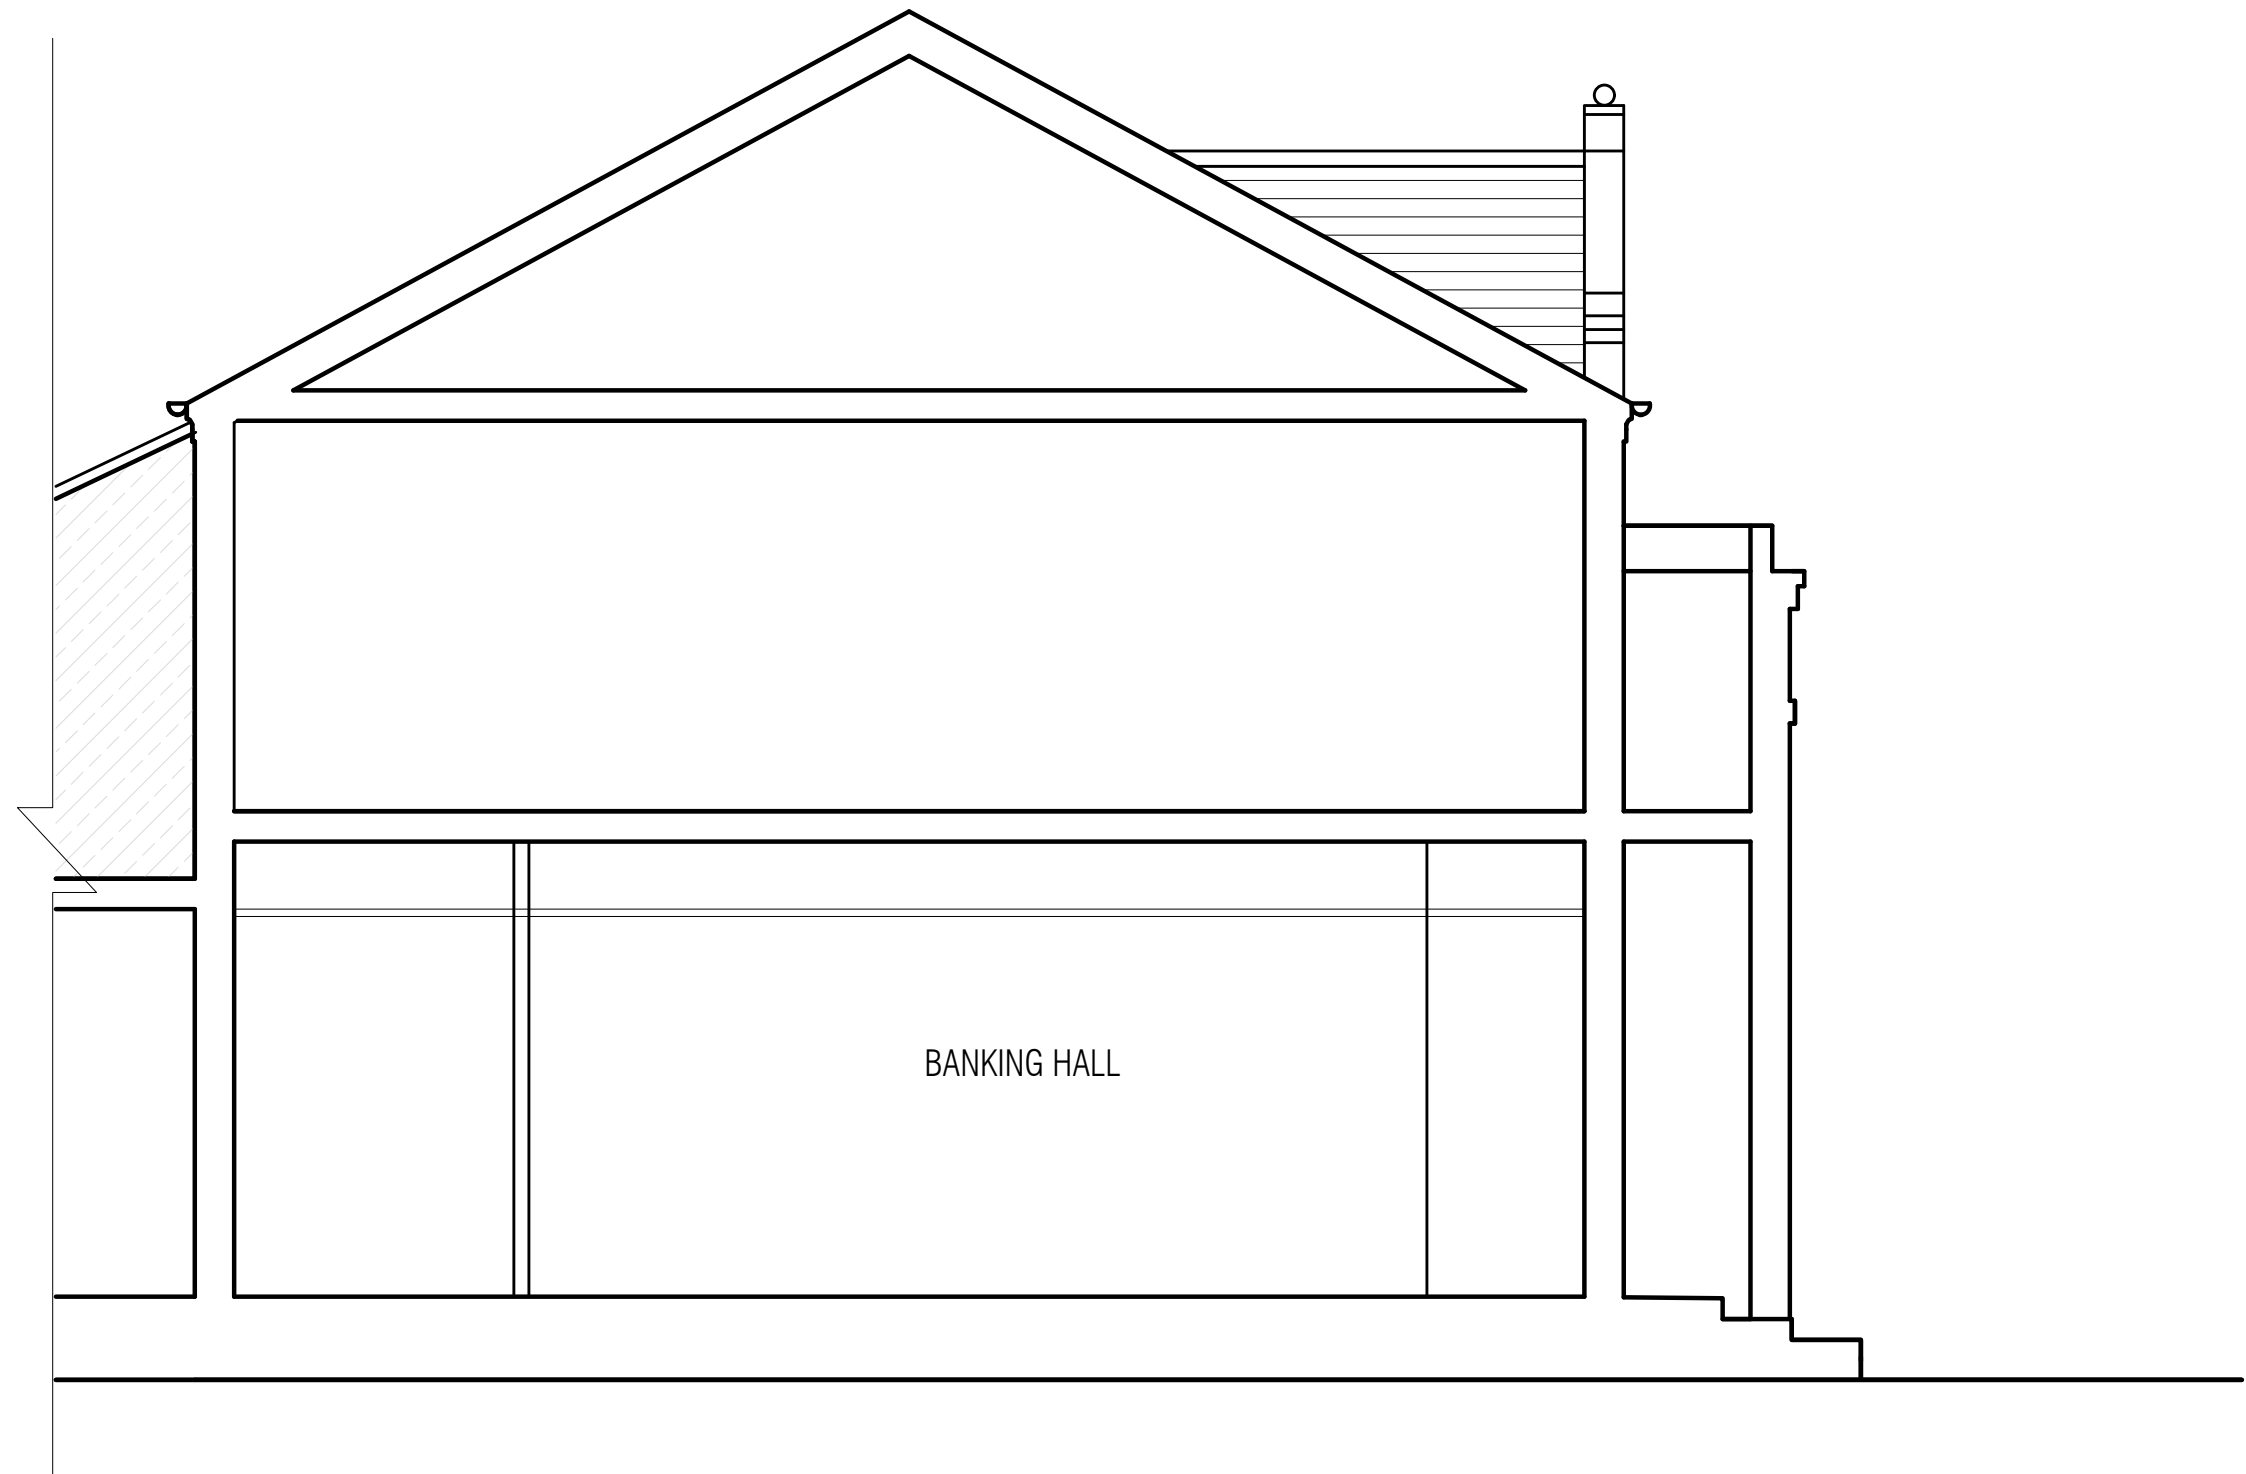

This Drawing Is The Copyright & Must Not Be Reproduced Without Their Permission. Figured Dimensions Must Be Taken In Preference To Scaled Dimensions & All Dimensions Must Be Verified On Site Prior To Commencing Any Works.

PROJECT	PROPOSED FLAT CONVERSIONS AND A RETAIL SHOP	
TITLE	22 WOOD STREET,EARL SHILTON, LEICS.	

		CLIENT
Rev	Date	Amendment

DRAWN	B.T.
CHKD	B.T.
DATE	29/07/2023
SCALE @ A1	SCALE@ 1:50
REV.	REV

KUNSTLER DESIGNS ARCHITECT
31 Rutland Street
Leicester
LE1 1RE
Mob : 07979592398

KUNSTLER DESIGNS ARCHITECT

DRAWING No.
9222 /06