
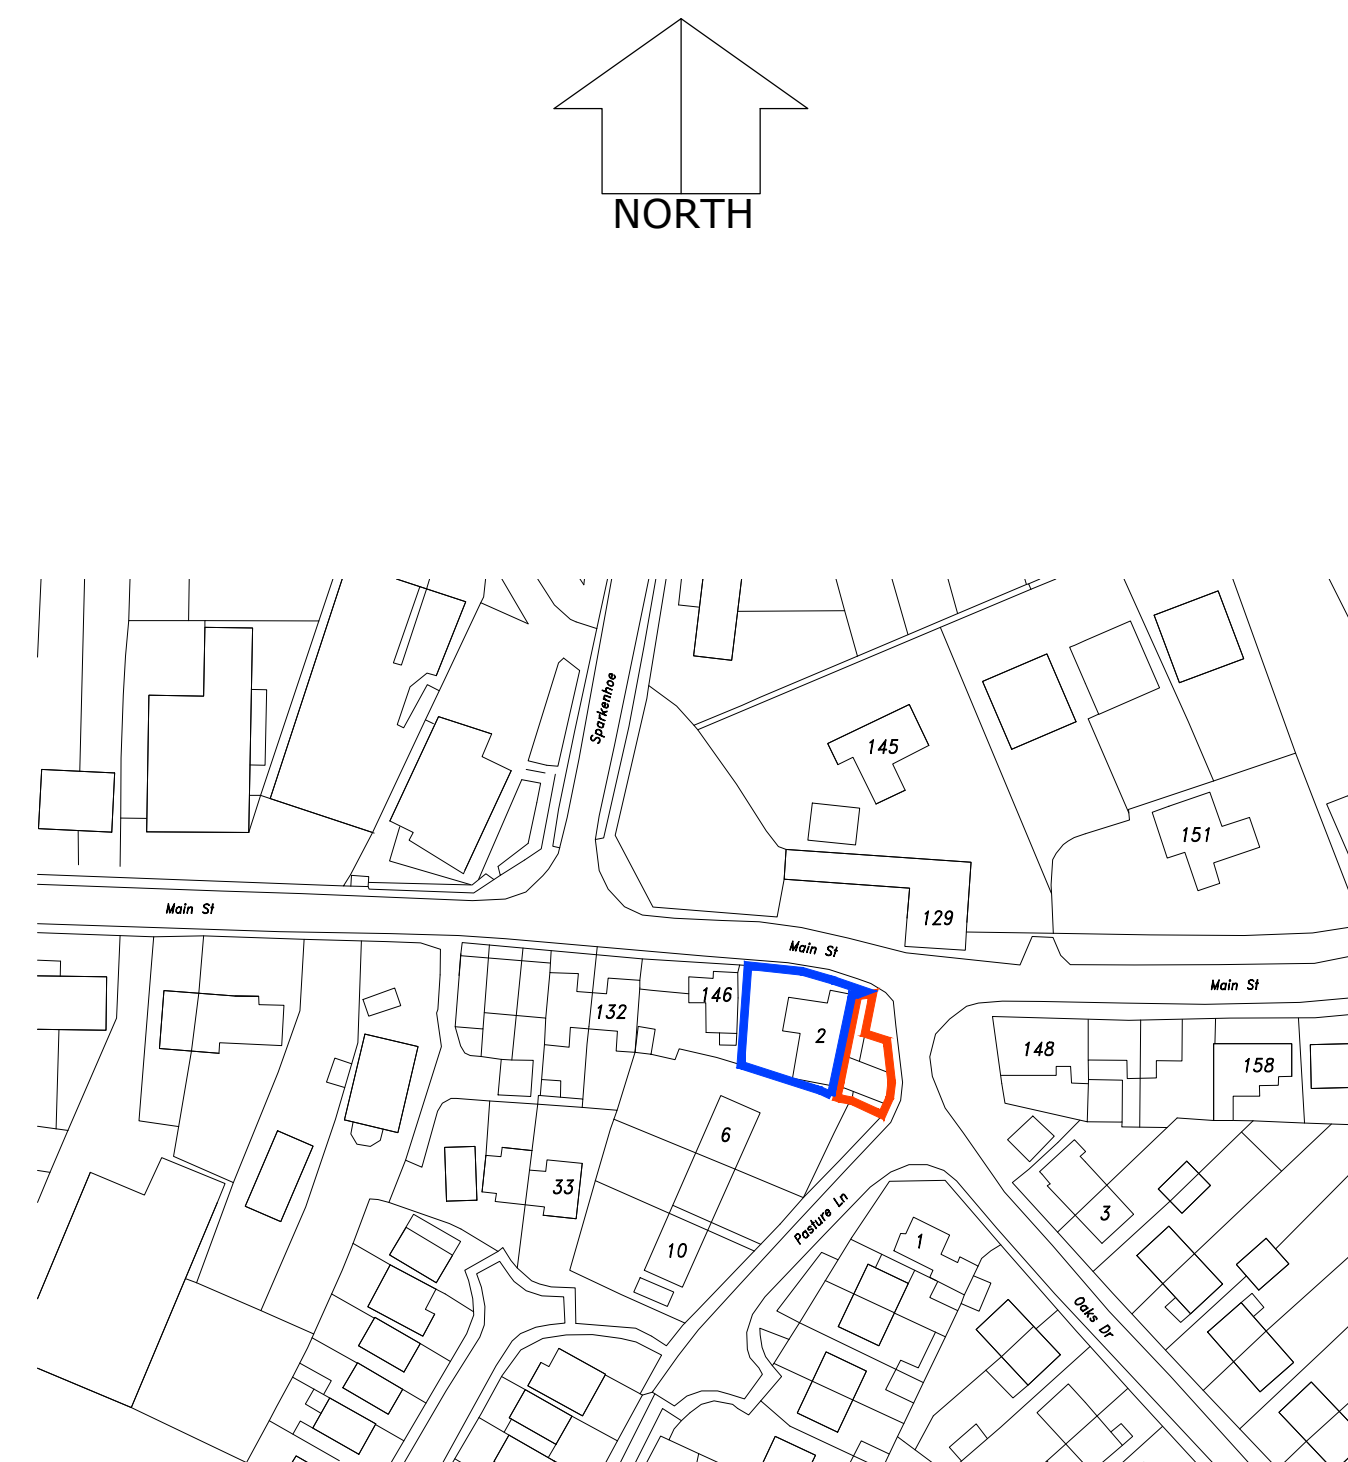
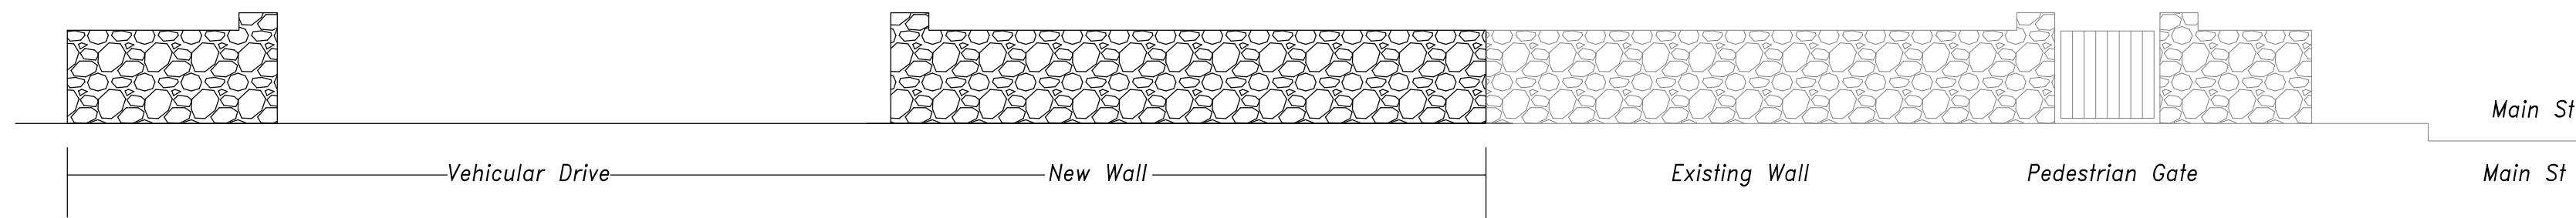


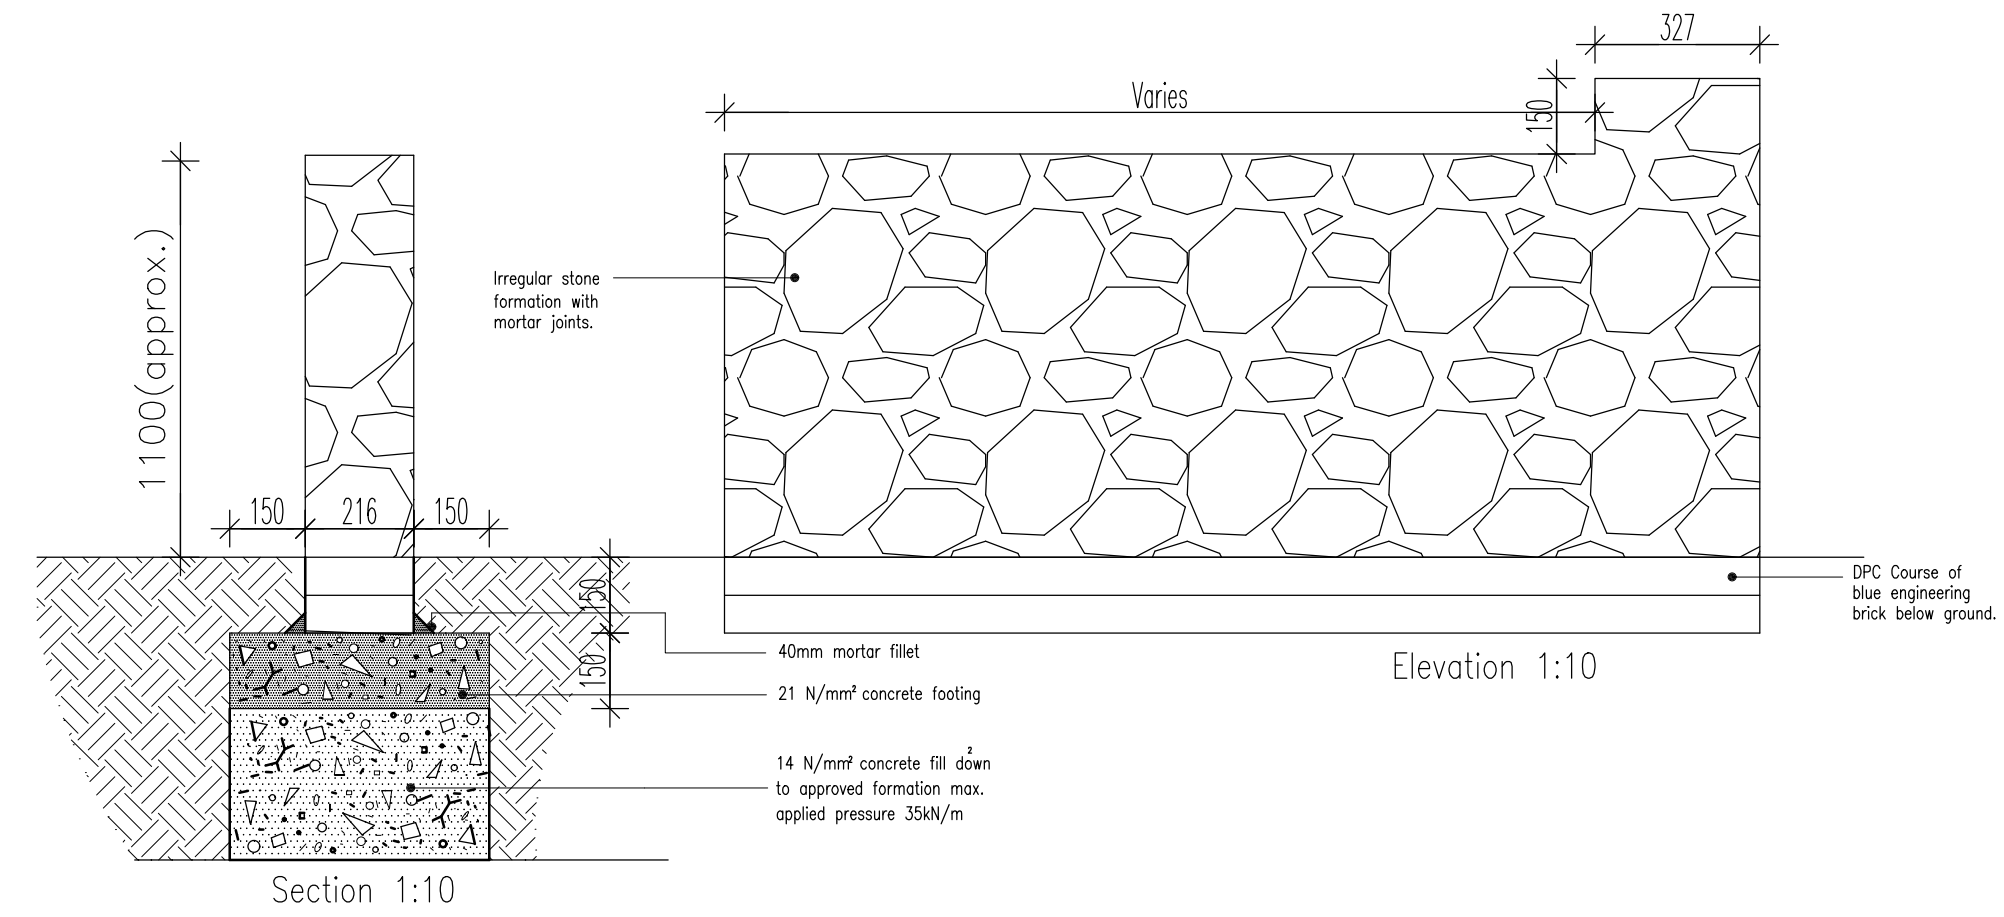

Drawing Status		(tick as appropriate)	
Client		Building Control	
Planning Approval	*	On Site	

No.	Revision	Date

client Mr P Collier

project

Proposed alteration/erection of front boundary wall keeping existing vehicular access drive

site address
2 Pasture Lane,
Newbold Verdon,
LEICS, LE9 9PP

drawing title

Existing & Proposed Plans and Elevations

Scale: 1 : 50	Drawn: MH	Checked:
1 : 200 [or as shown]	Date:	16.06.25