





The scaling of this drawing cannot be assured

Revision	Date	Drn	Ckd
----------	------	-----	-----

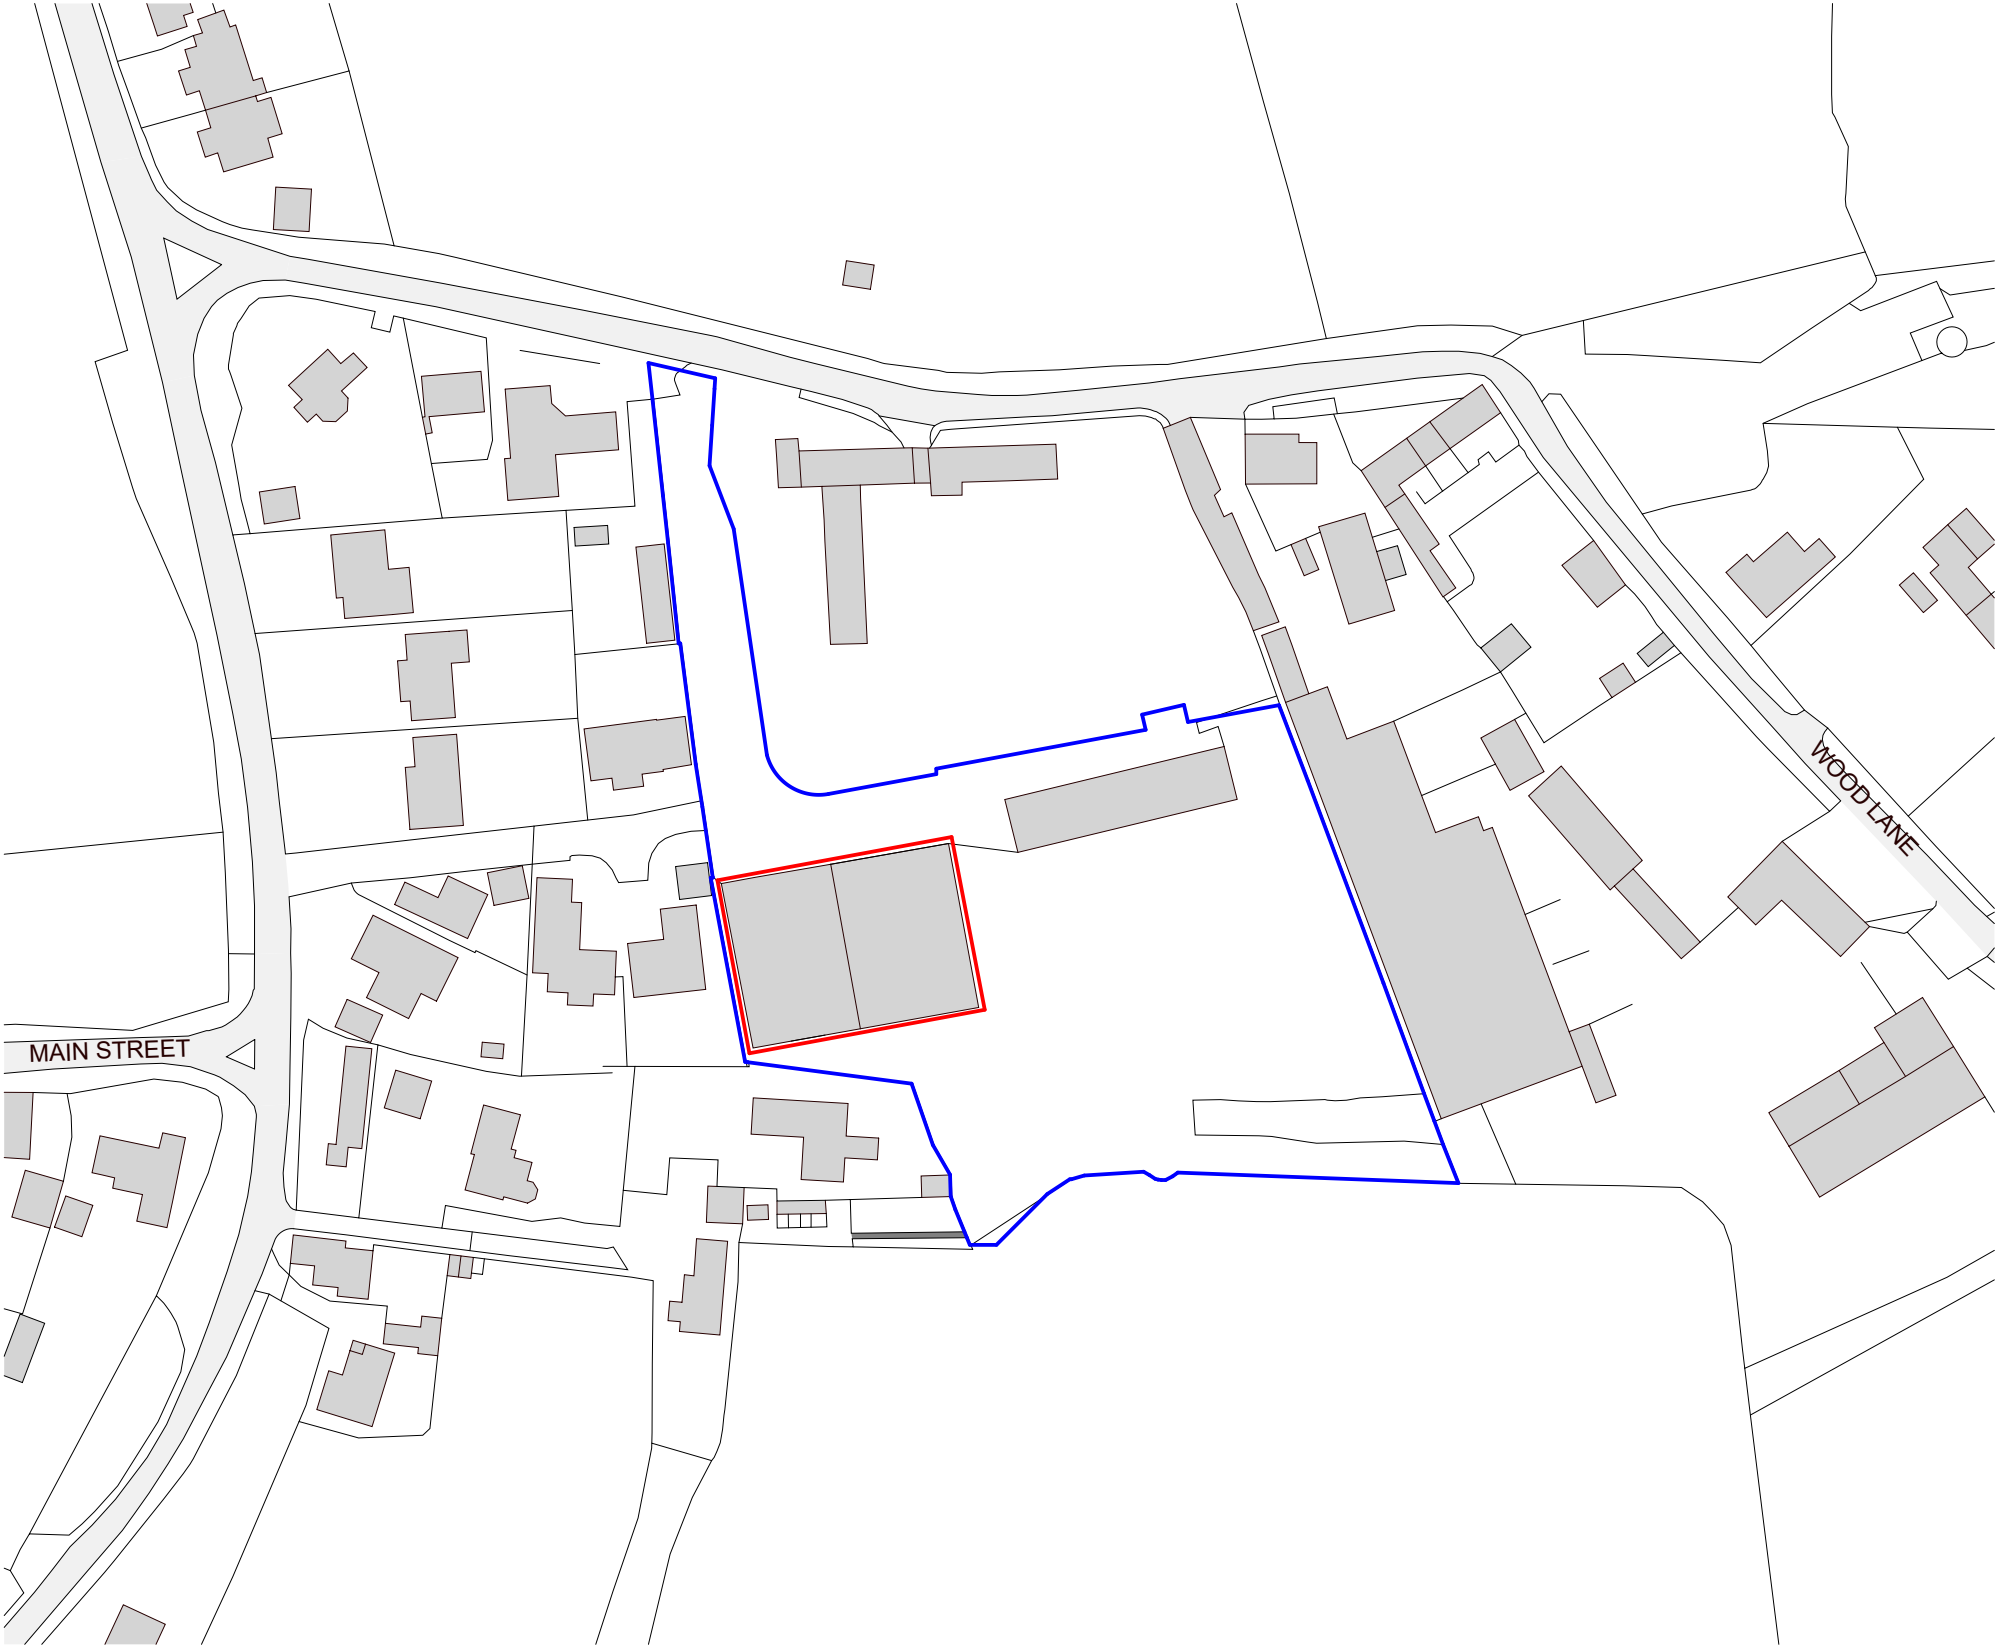

Site Location Plan
1 : 1250

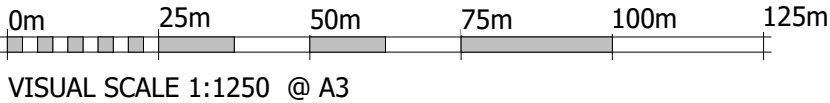

Status	PLANNING		
Project Number	2501587.7		
Project	8 Wood Lane Norton-Juxta-Twycross		
Drawing Title	Site Location Plan		
Drawn by	SL	Dwg No	A-E10-001
Check by	CW	Scale	1 : 1250 @ A3
Revision		Date	07.07.25

