

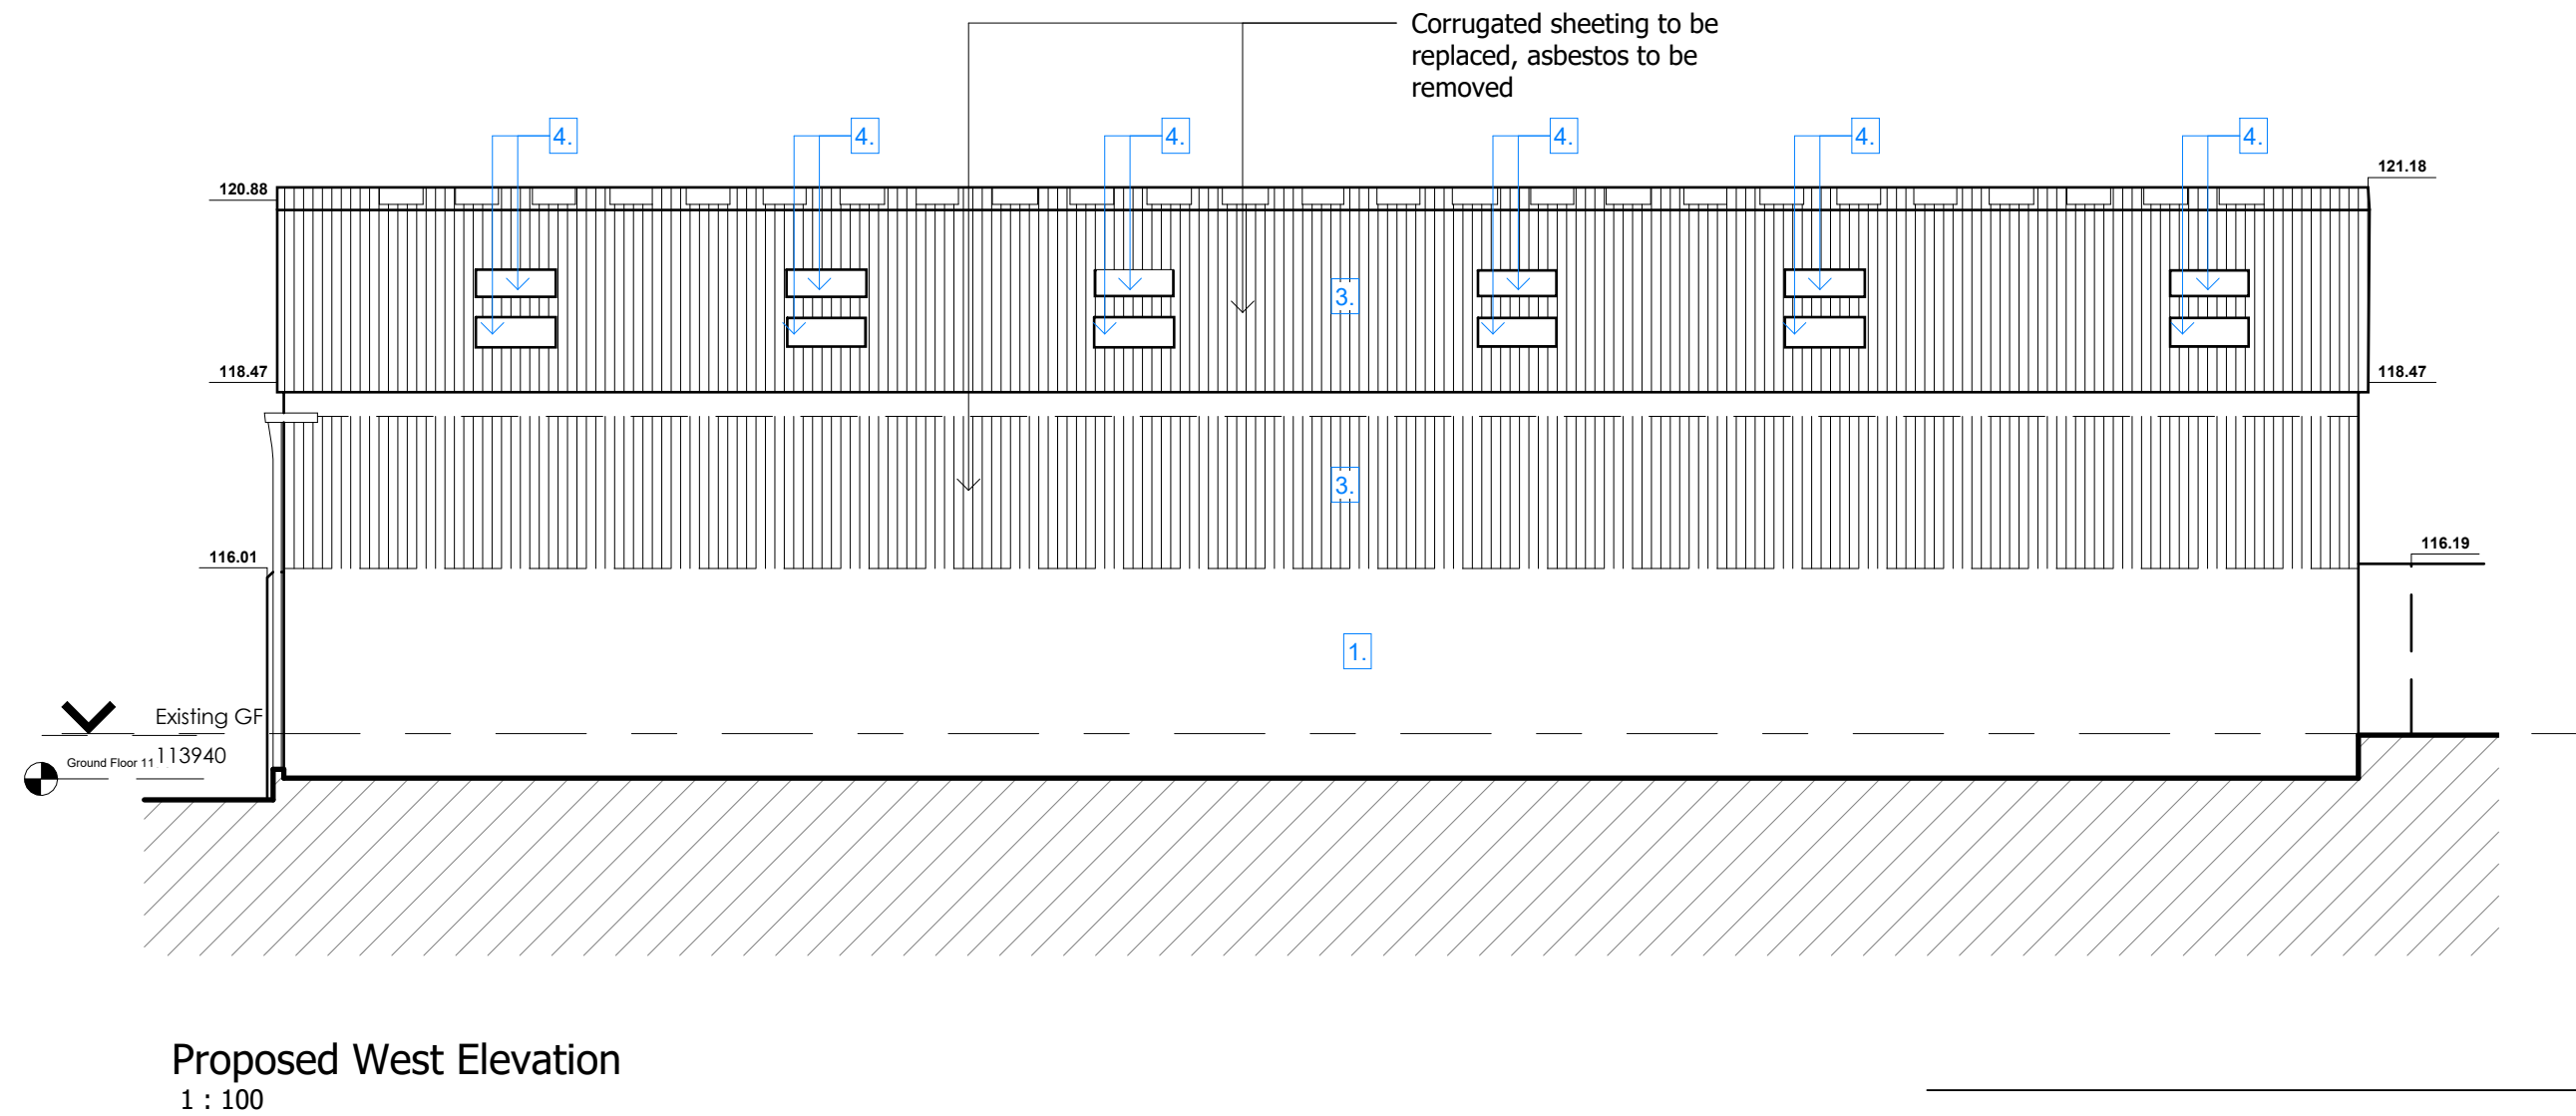
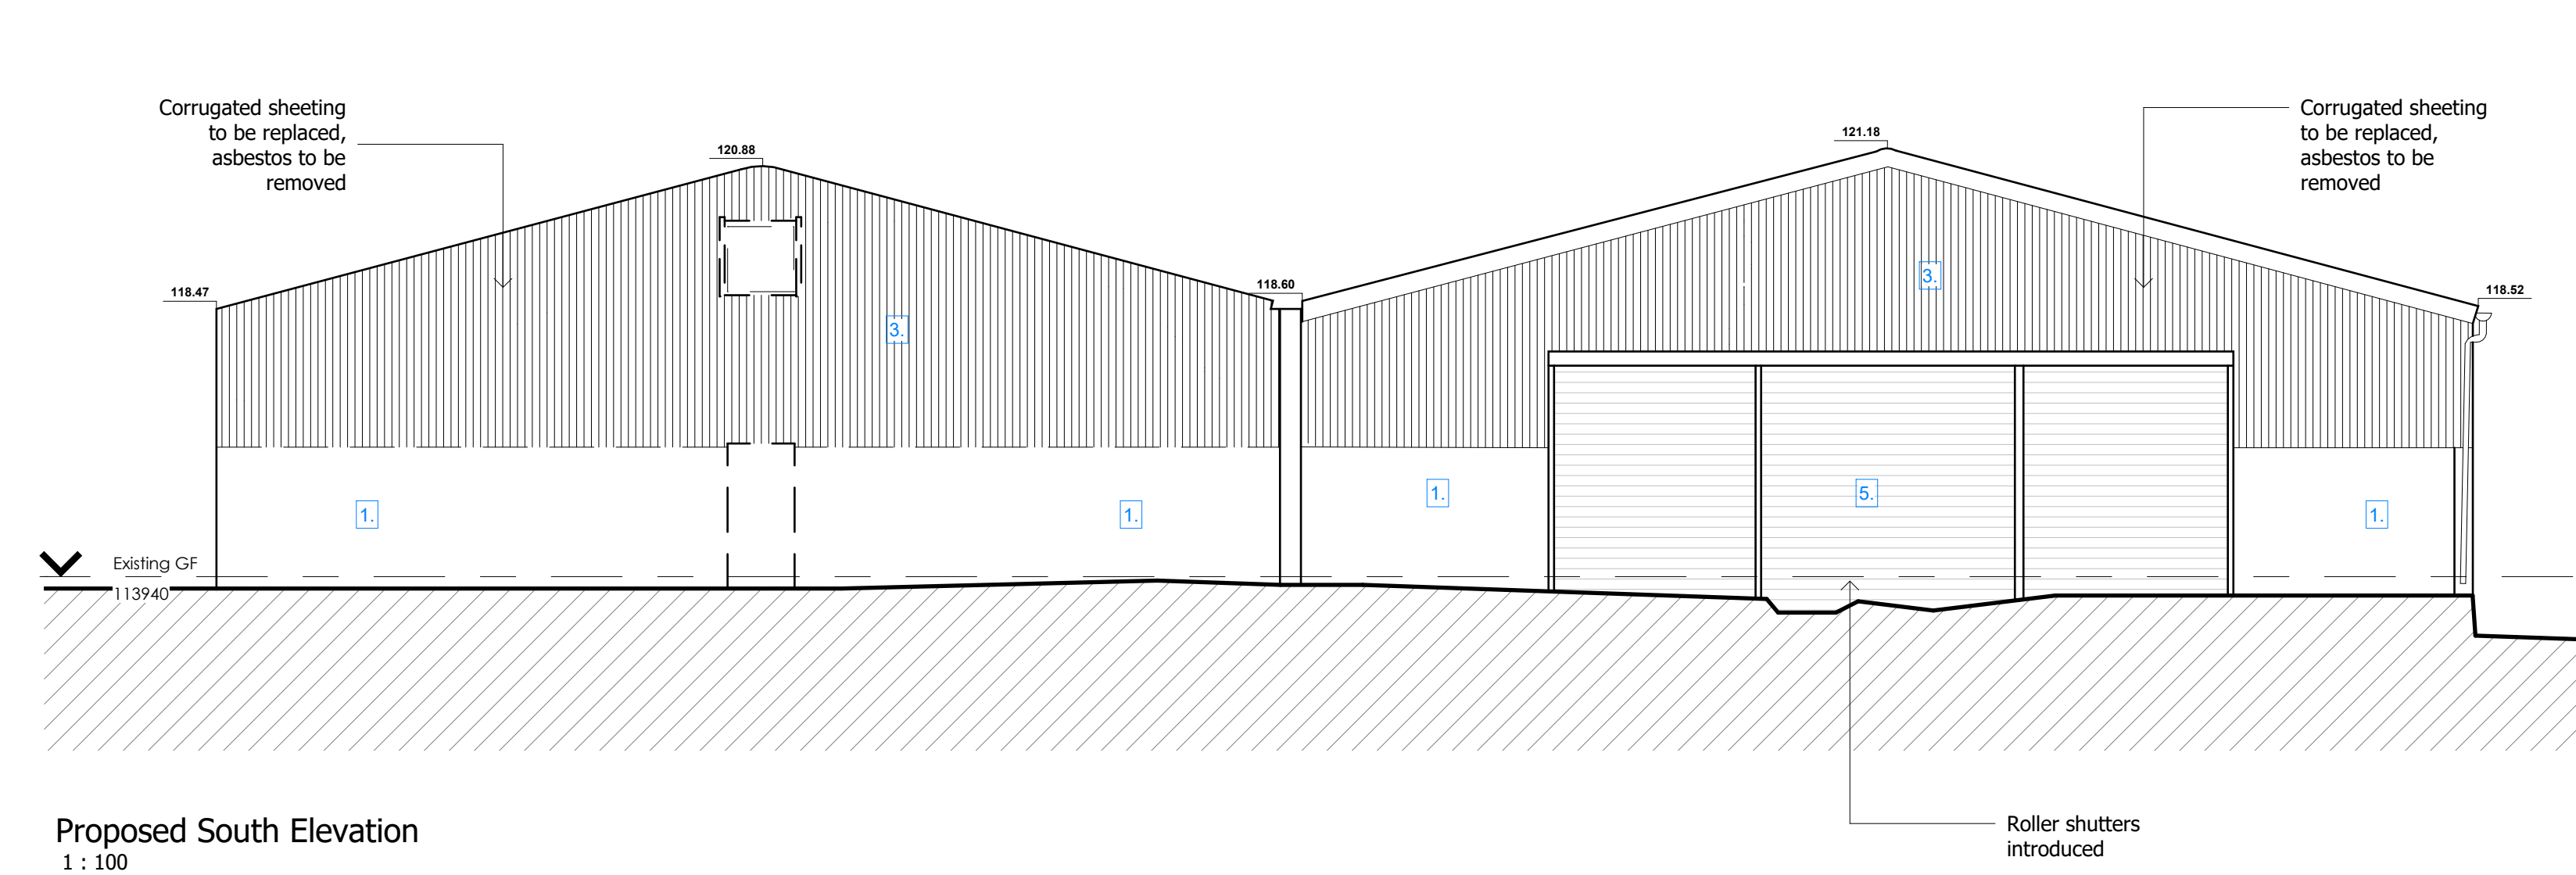


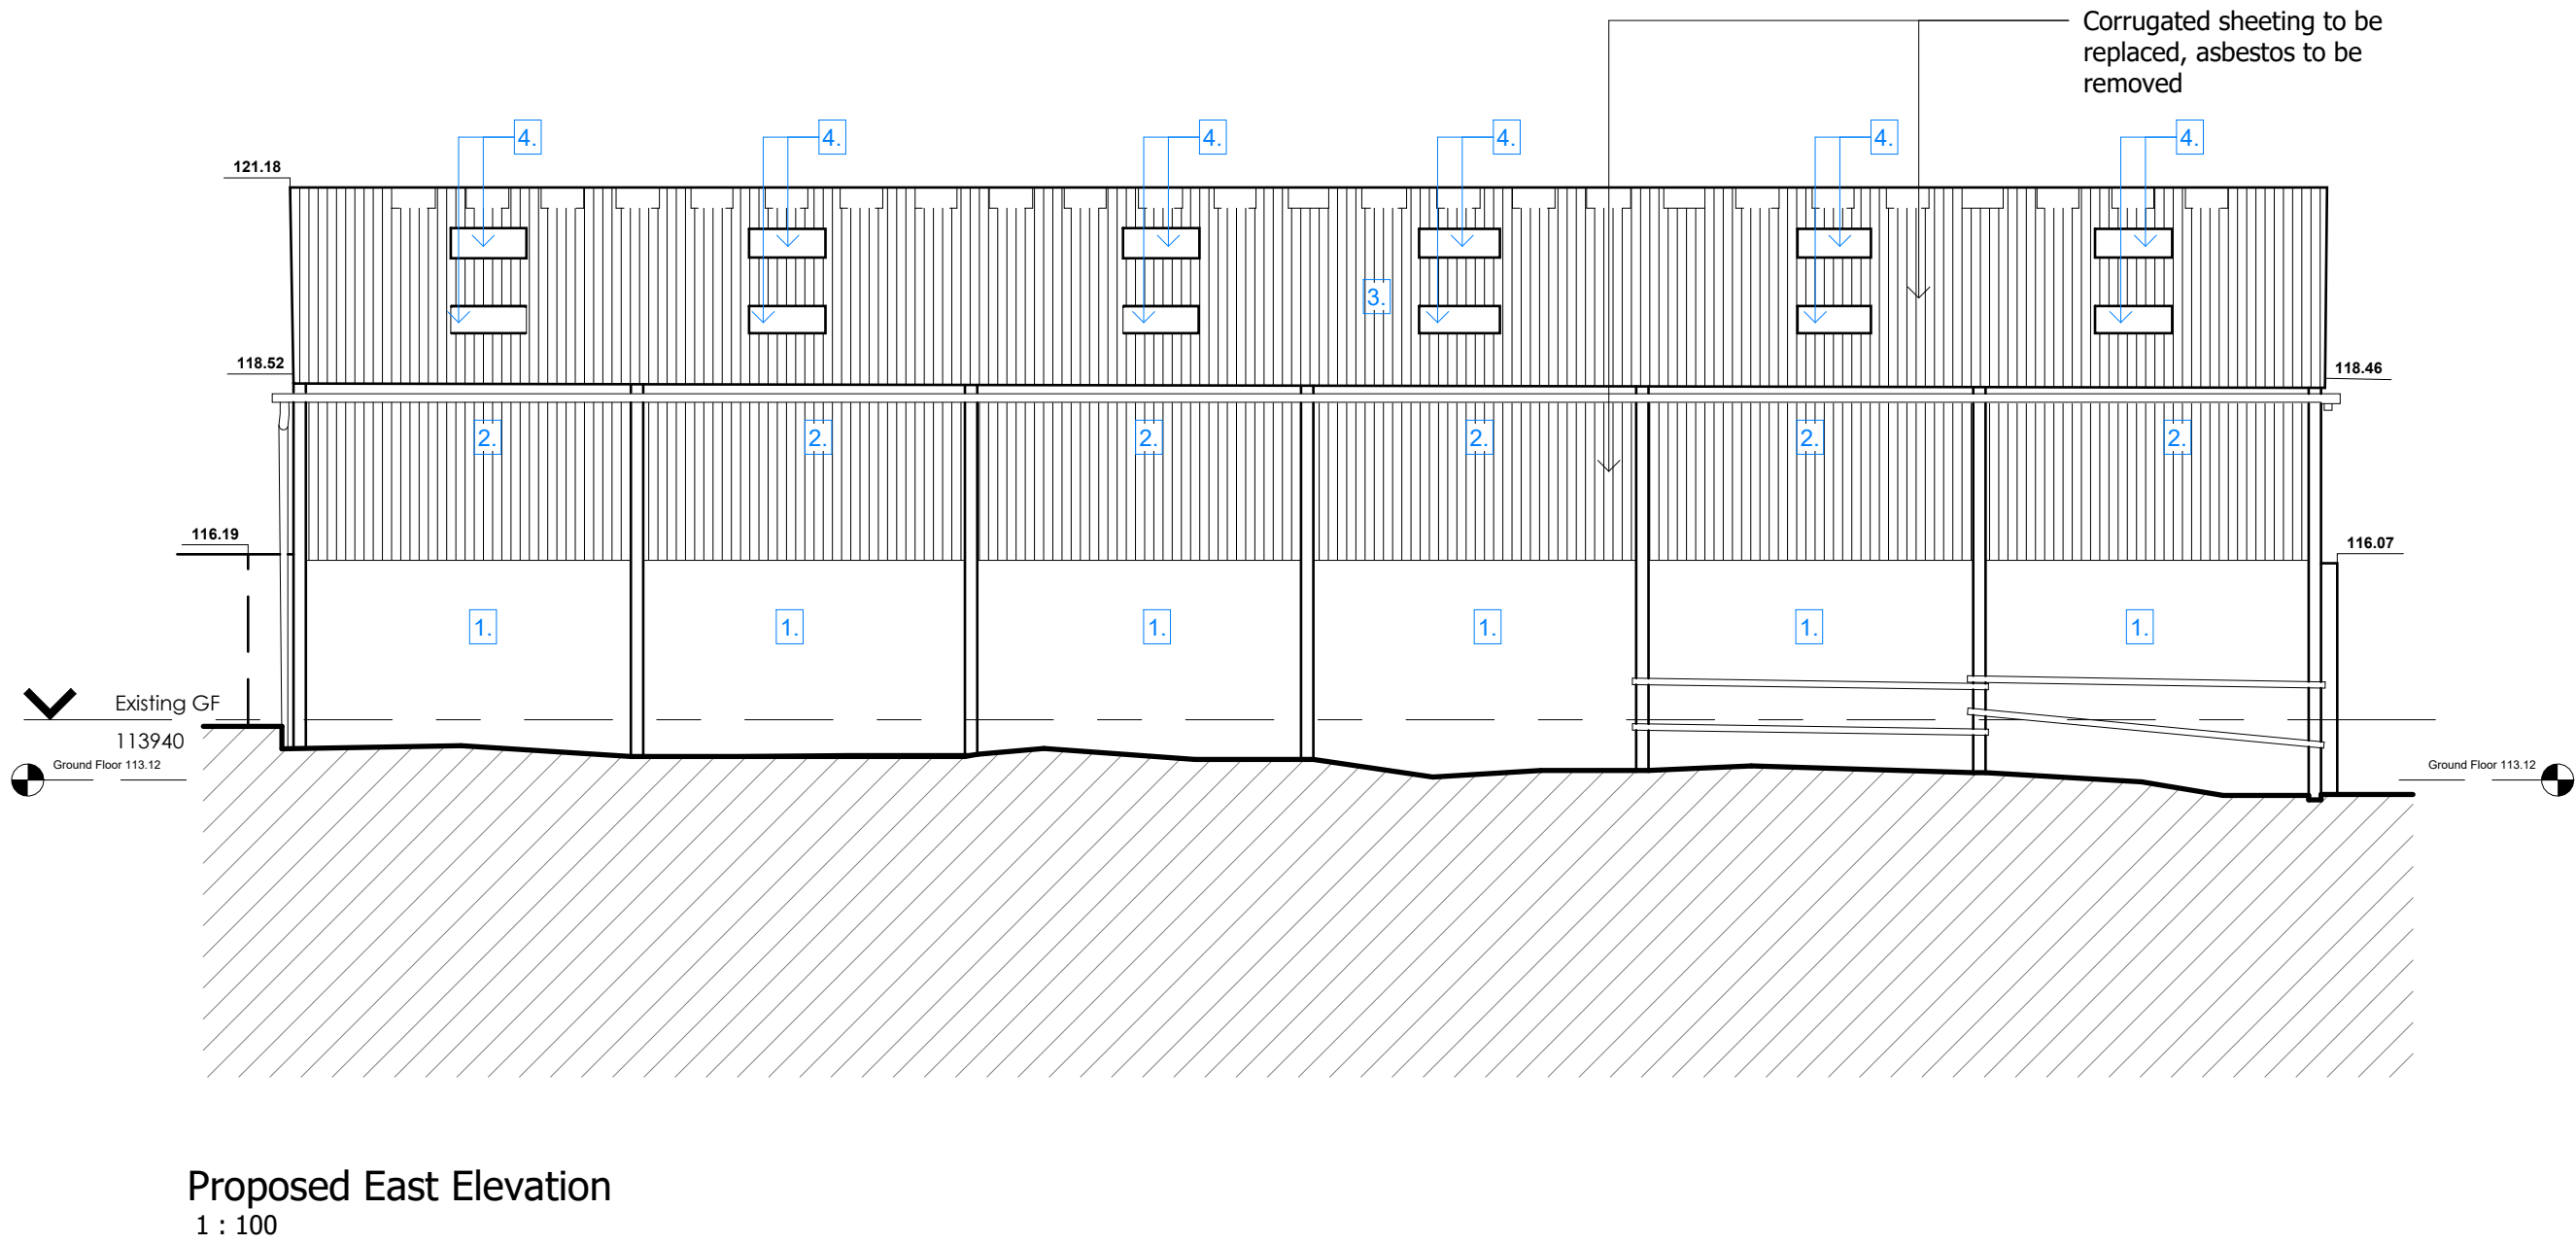

- Material Key:
- 1.Brick
 - 2.Yorkshire Boarding style timber cladding
 - 3.Profild metal sheeting in dark grey
 - 4.Transparent GRP
 - 5.Roller Shutters

Status	PLANNING		
Project Number	2501587.7		
Project	8 Wood Lane Norton-Juxta-Twycross		
Drawing Title	Proposed Elevations		
Drawn by	SL	Dwg No	A-P12-001
Check by	CW	Scale	As indicated @ A1
Revision		Date	07.07.25

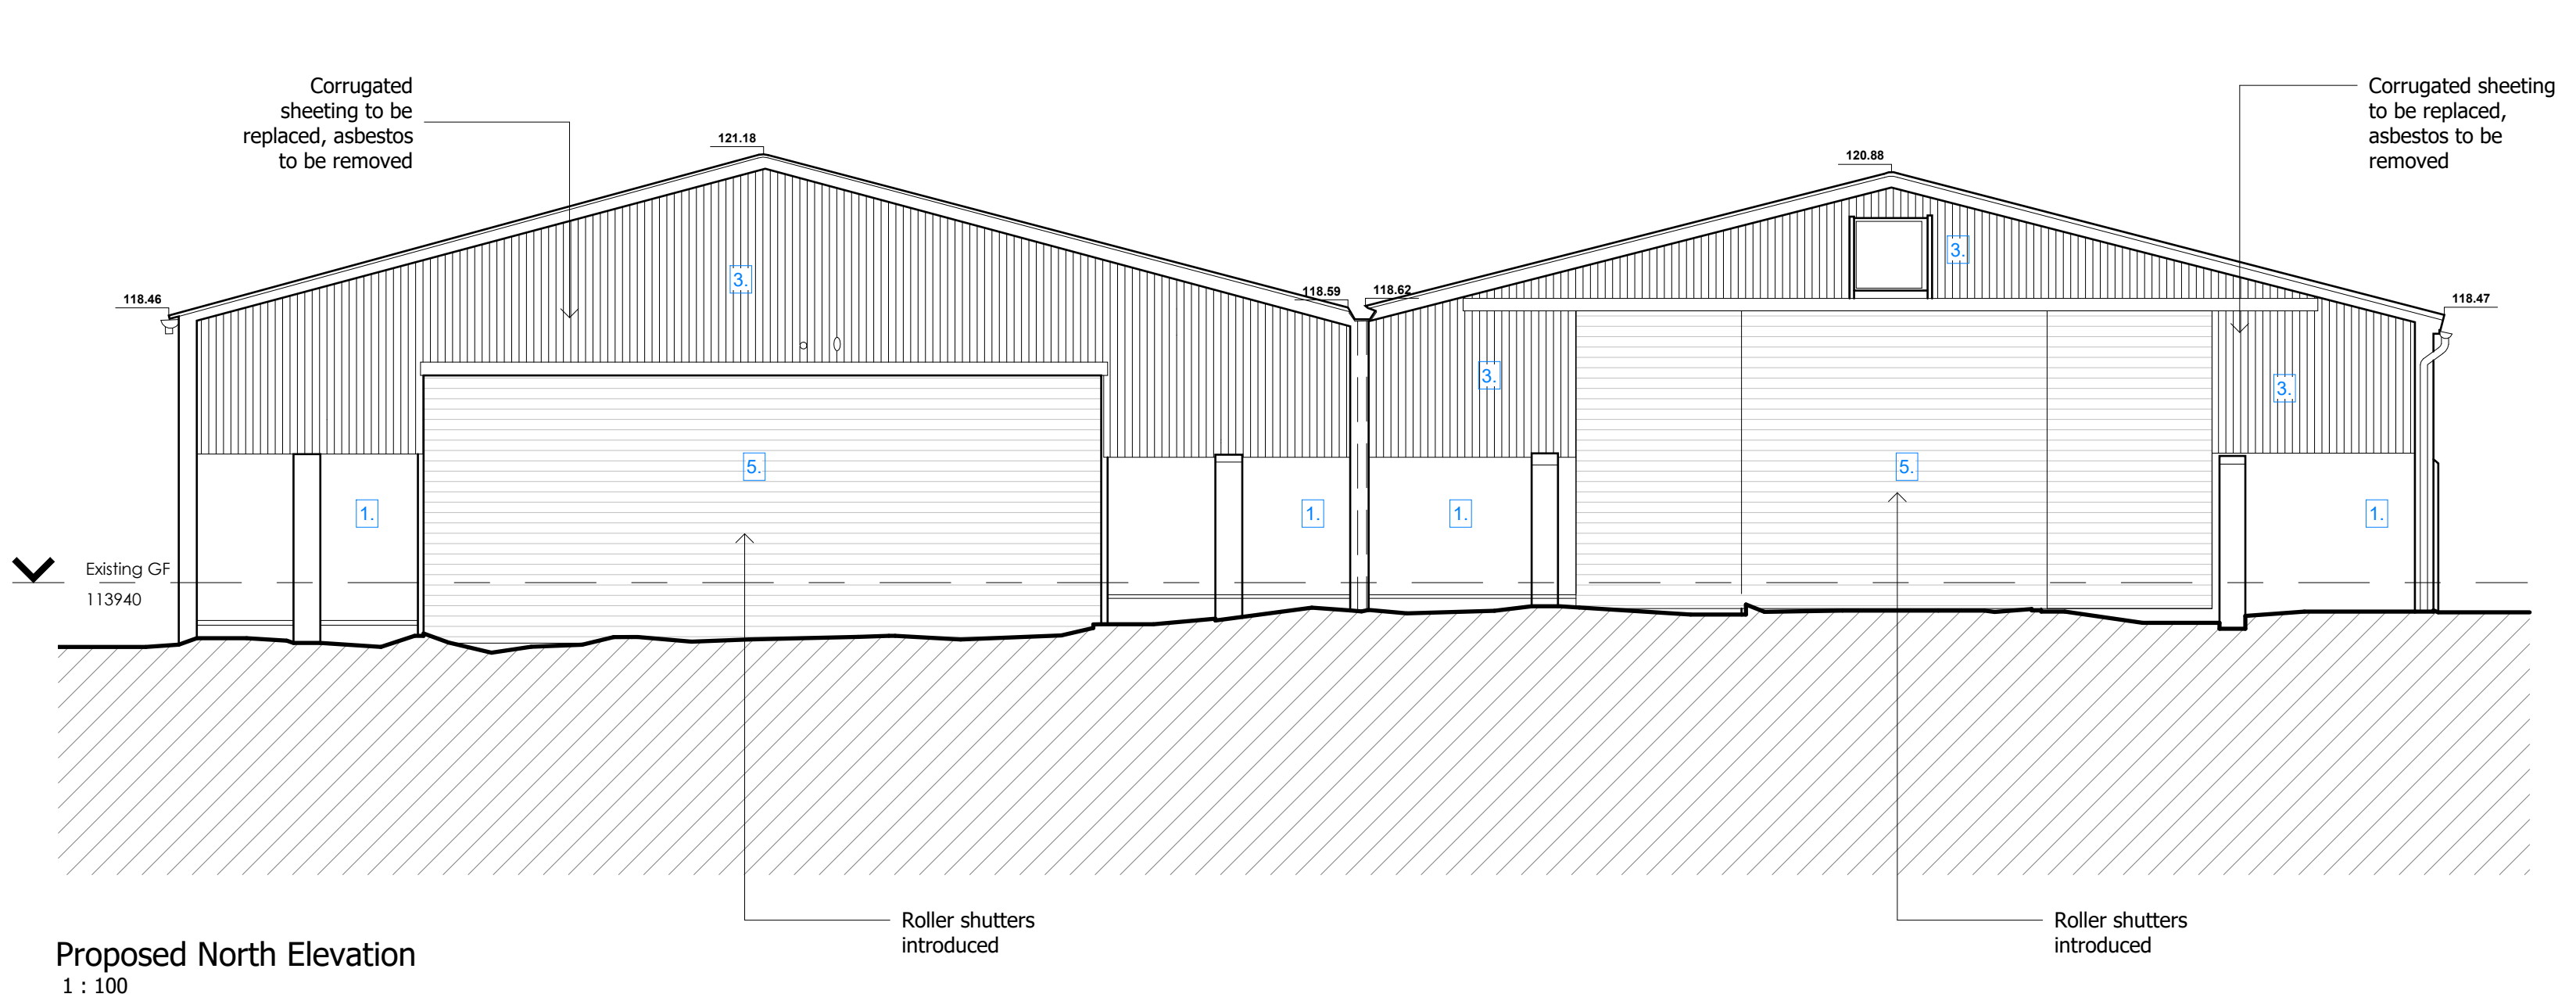