READ IN CONJUNCTION WITH ALL OTHER PROJECT DOCUMENTS - REFER ALL DISCREPANCIES, OMISSIONS AND ERRORS TO THE ARCHITECT/AUTHOR. SCALING FROM THIS DRAWING IS PERMITTED EXCEPT FOR CONSTRUCTION PURPOSES - WORK ONLY TO FIGURED DIMENSIONS DURING CONSTRUCTION. NOT AUTHORISED FOR CONSTRUCTION UNLESS SPECIFICALLY STATED
ALL COPYRIGHTS IN THE DRAWING AND DESIGNS SHOWN THEREIN IS RETAINED - DO NOT REPRODUCE WITHOUT CONSENT

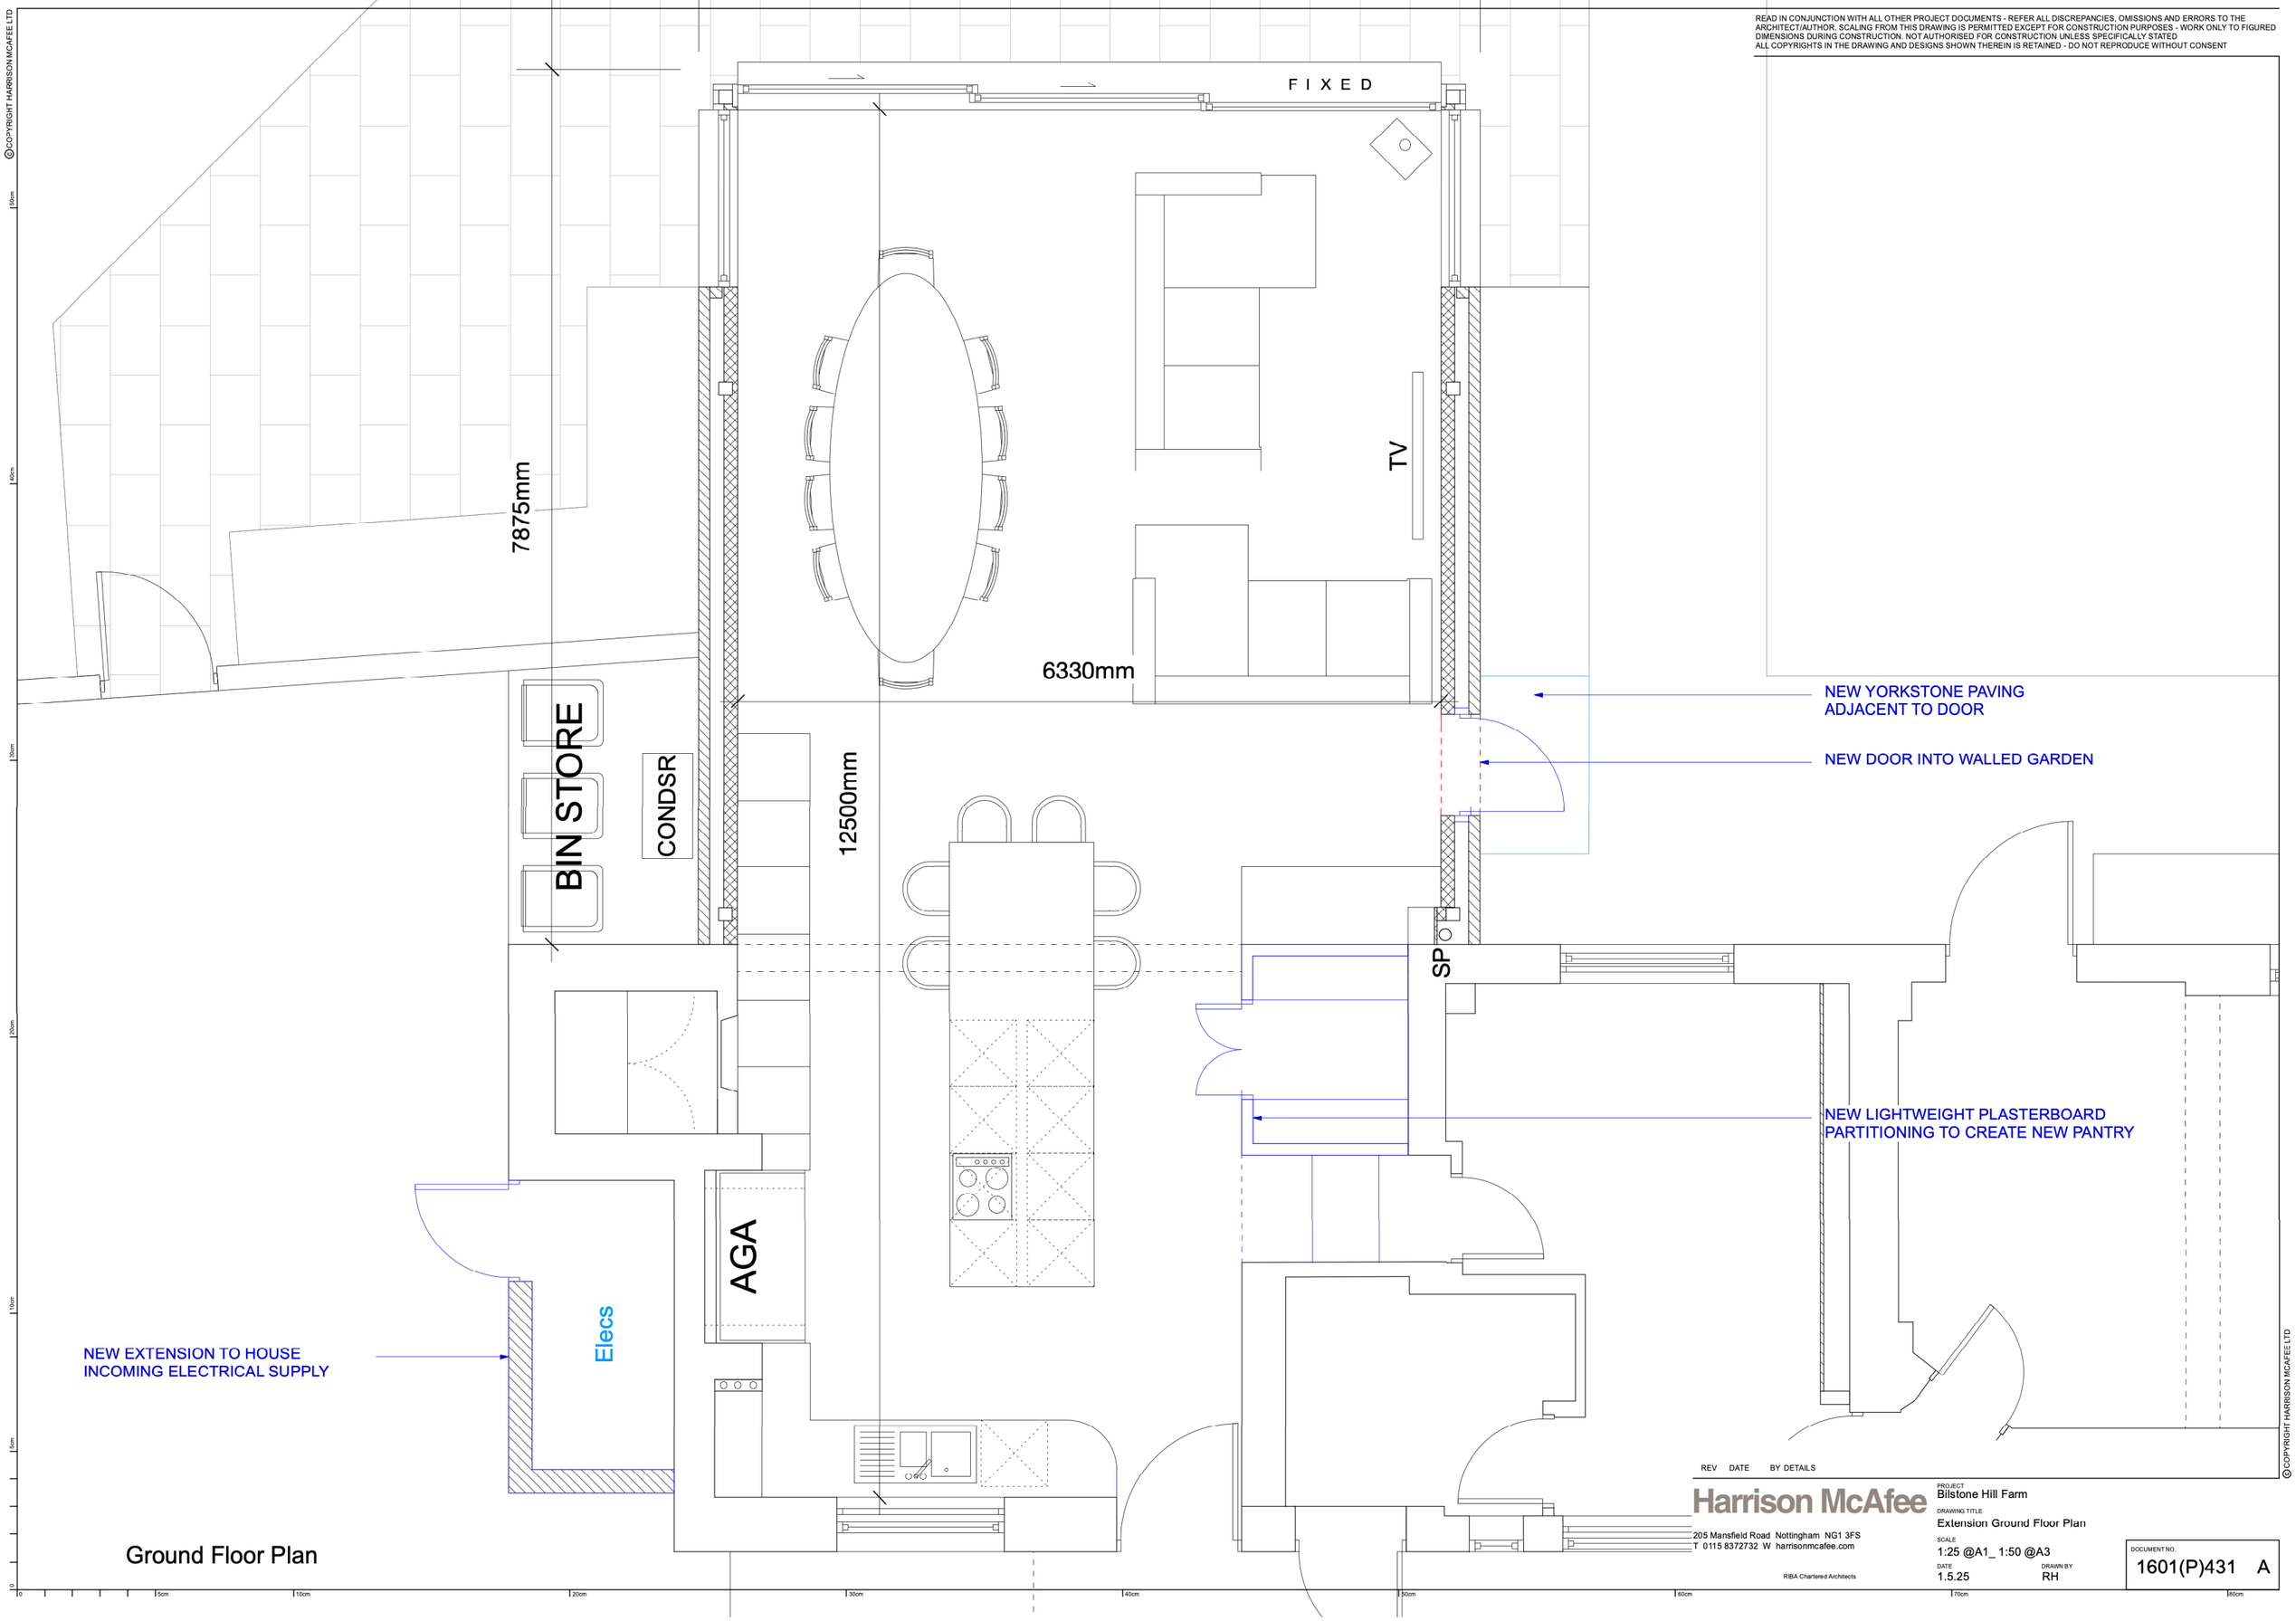

Ground Floor Plan

©COPYRIGHT HARRISON MCAFEE LTD

REV	DATE	BY	DETAILS

Harrison McAfee
205 Mansfield Road Nottingham NG1 3FS
T 0115 8372732 W harrisonmcafee.com
RIBA Chartered Architects

PROJECT
Bilstone Hill Farm

DRAWING TITLE
Extension Ground Floor Plan

SCALE
1:25 @A1_ 1:50 @A3

DATE
1.5.25

DRAWN BY
RH

DOCUMENT NO.
1601(P)431 A