


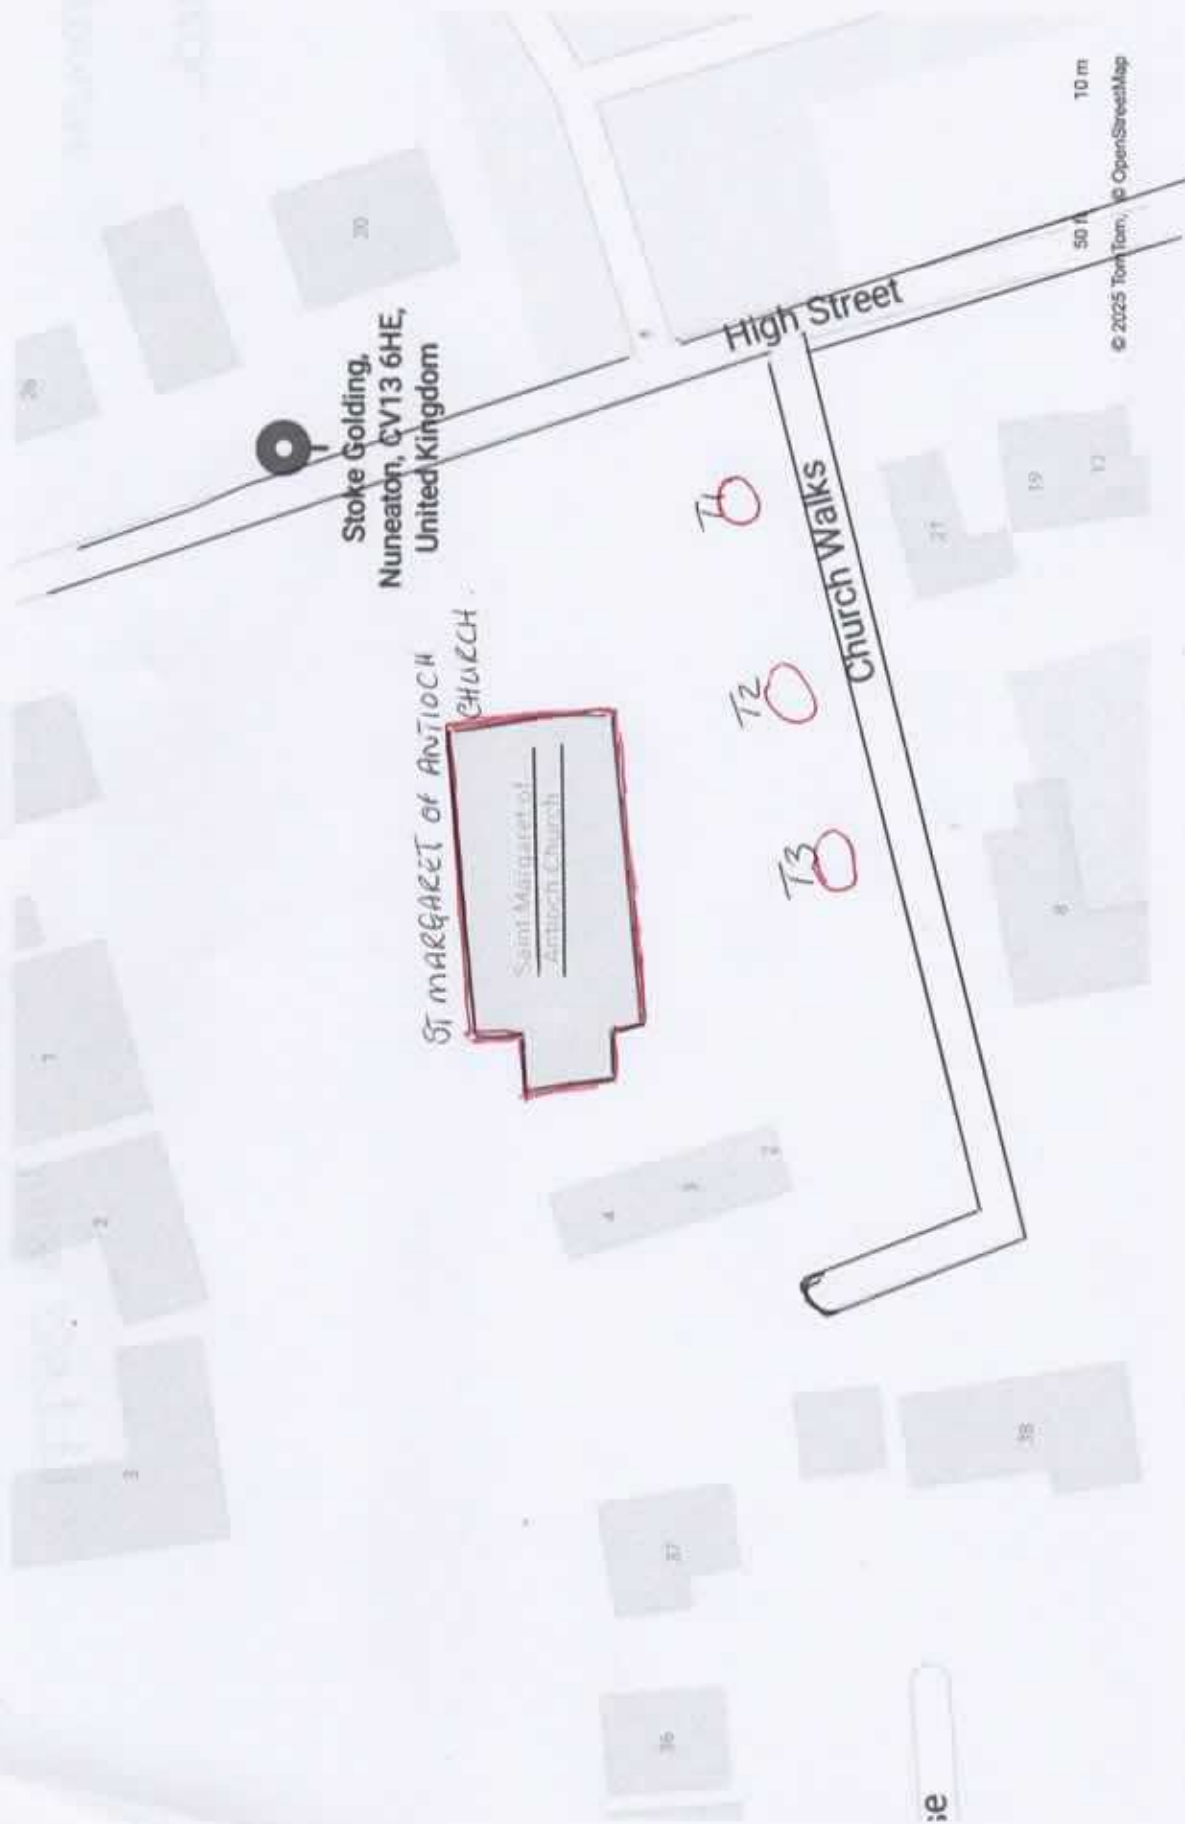

SKETCH PLAN OF ST. MARGARET OF ANTIOCH CHURCH, HIGH STREET, CHURCH WALKS
STOKE GOLDING CV13 6HE