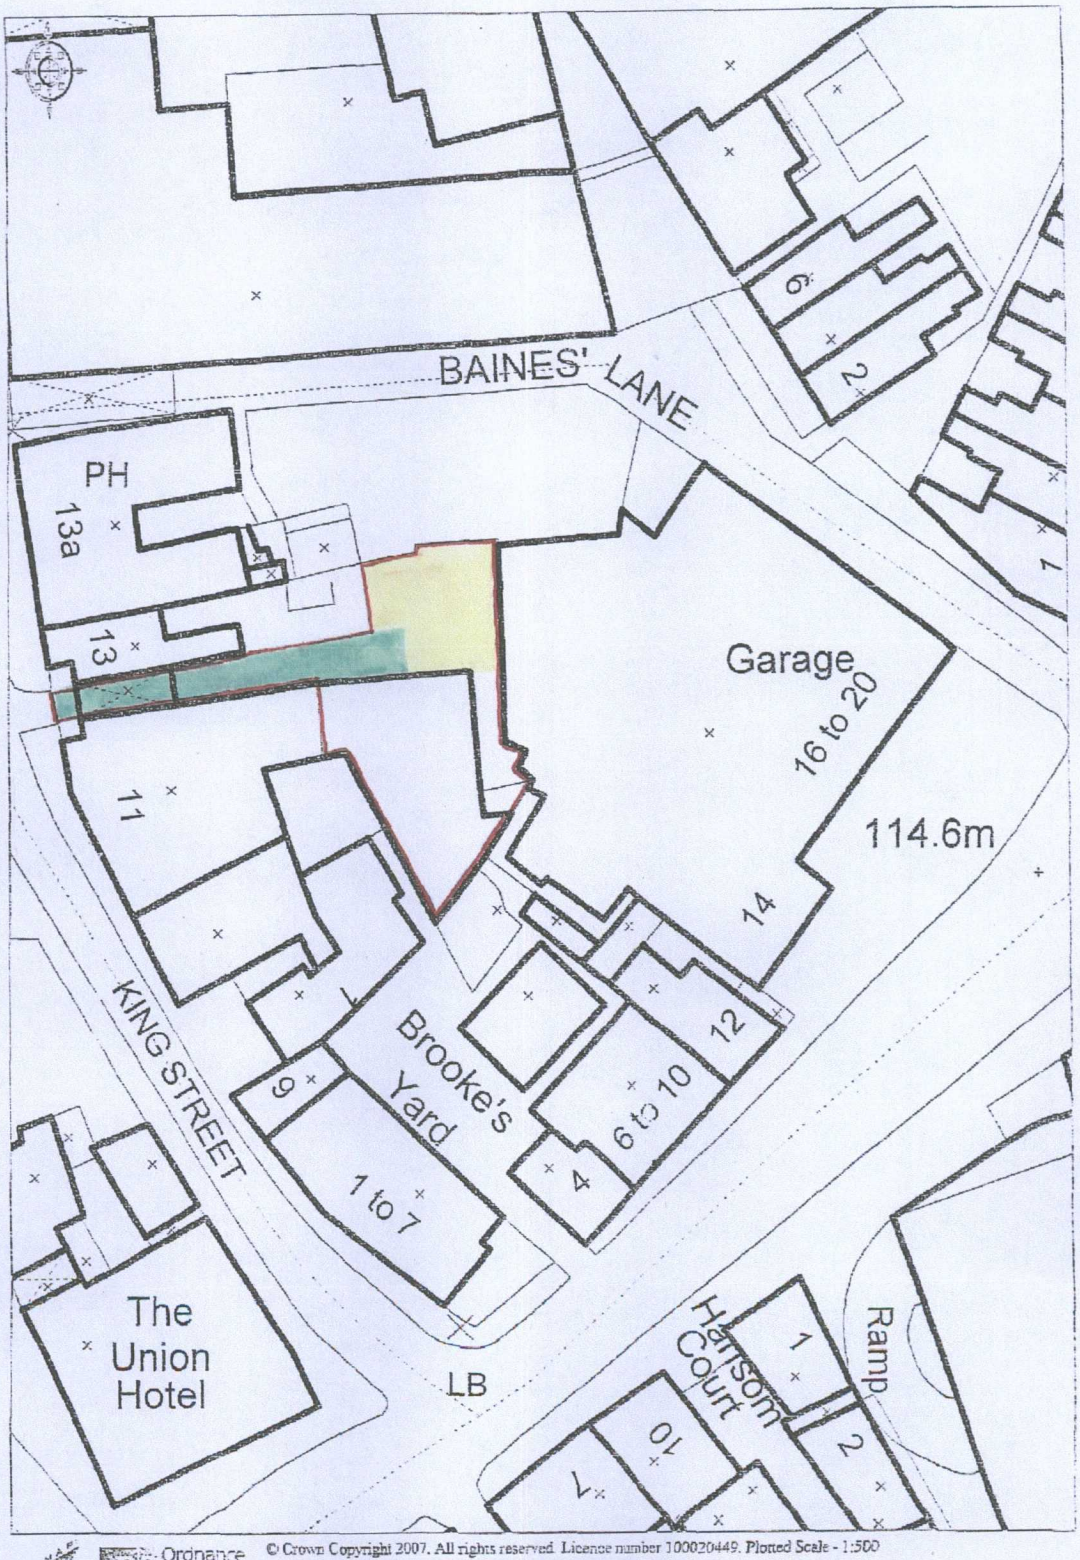

Ordnance Survey © Crown Copyright 2007. All rights reserved. Licence number 100020449. Plotted Scale - 1:500

Right of Way granted in 1981

1994 Conveyance benefits one car park space.

Ref 0002