Copyright reserved to the Architects and this drawing may not be used or reproduced without their written consent. This drawing must not be scaled, and all dimensions to be checked on site.

Amended Plan.

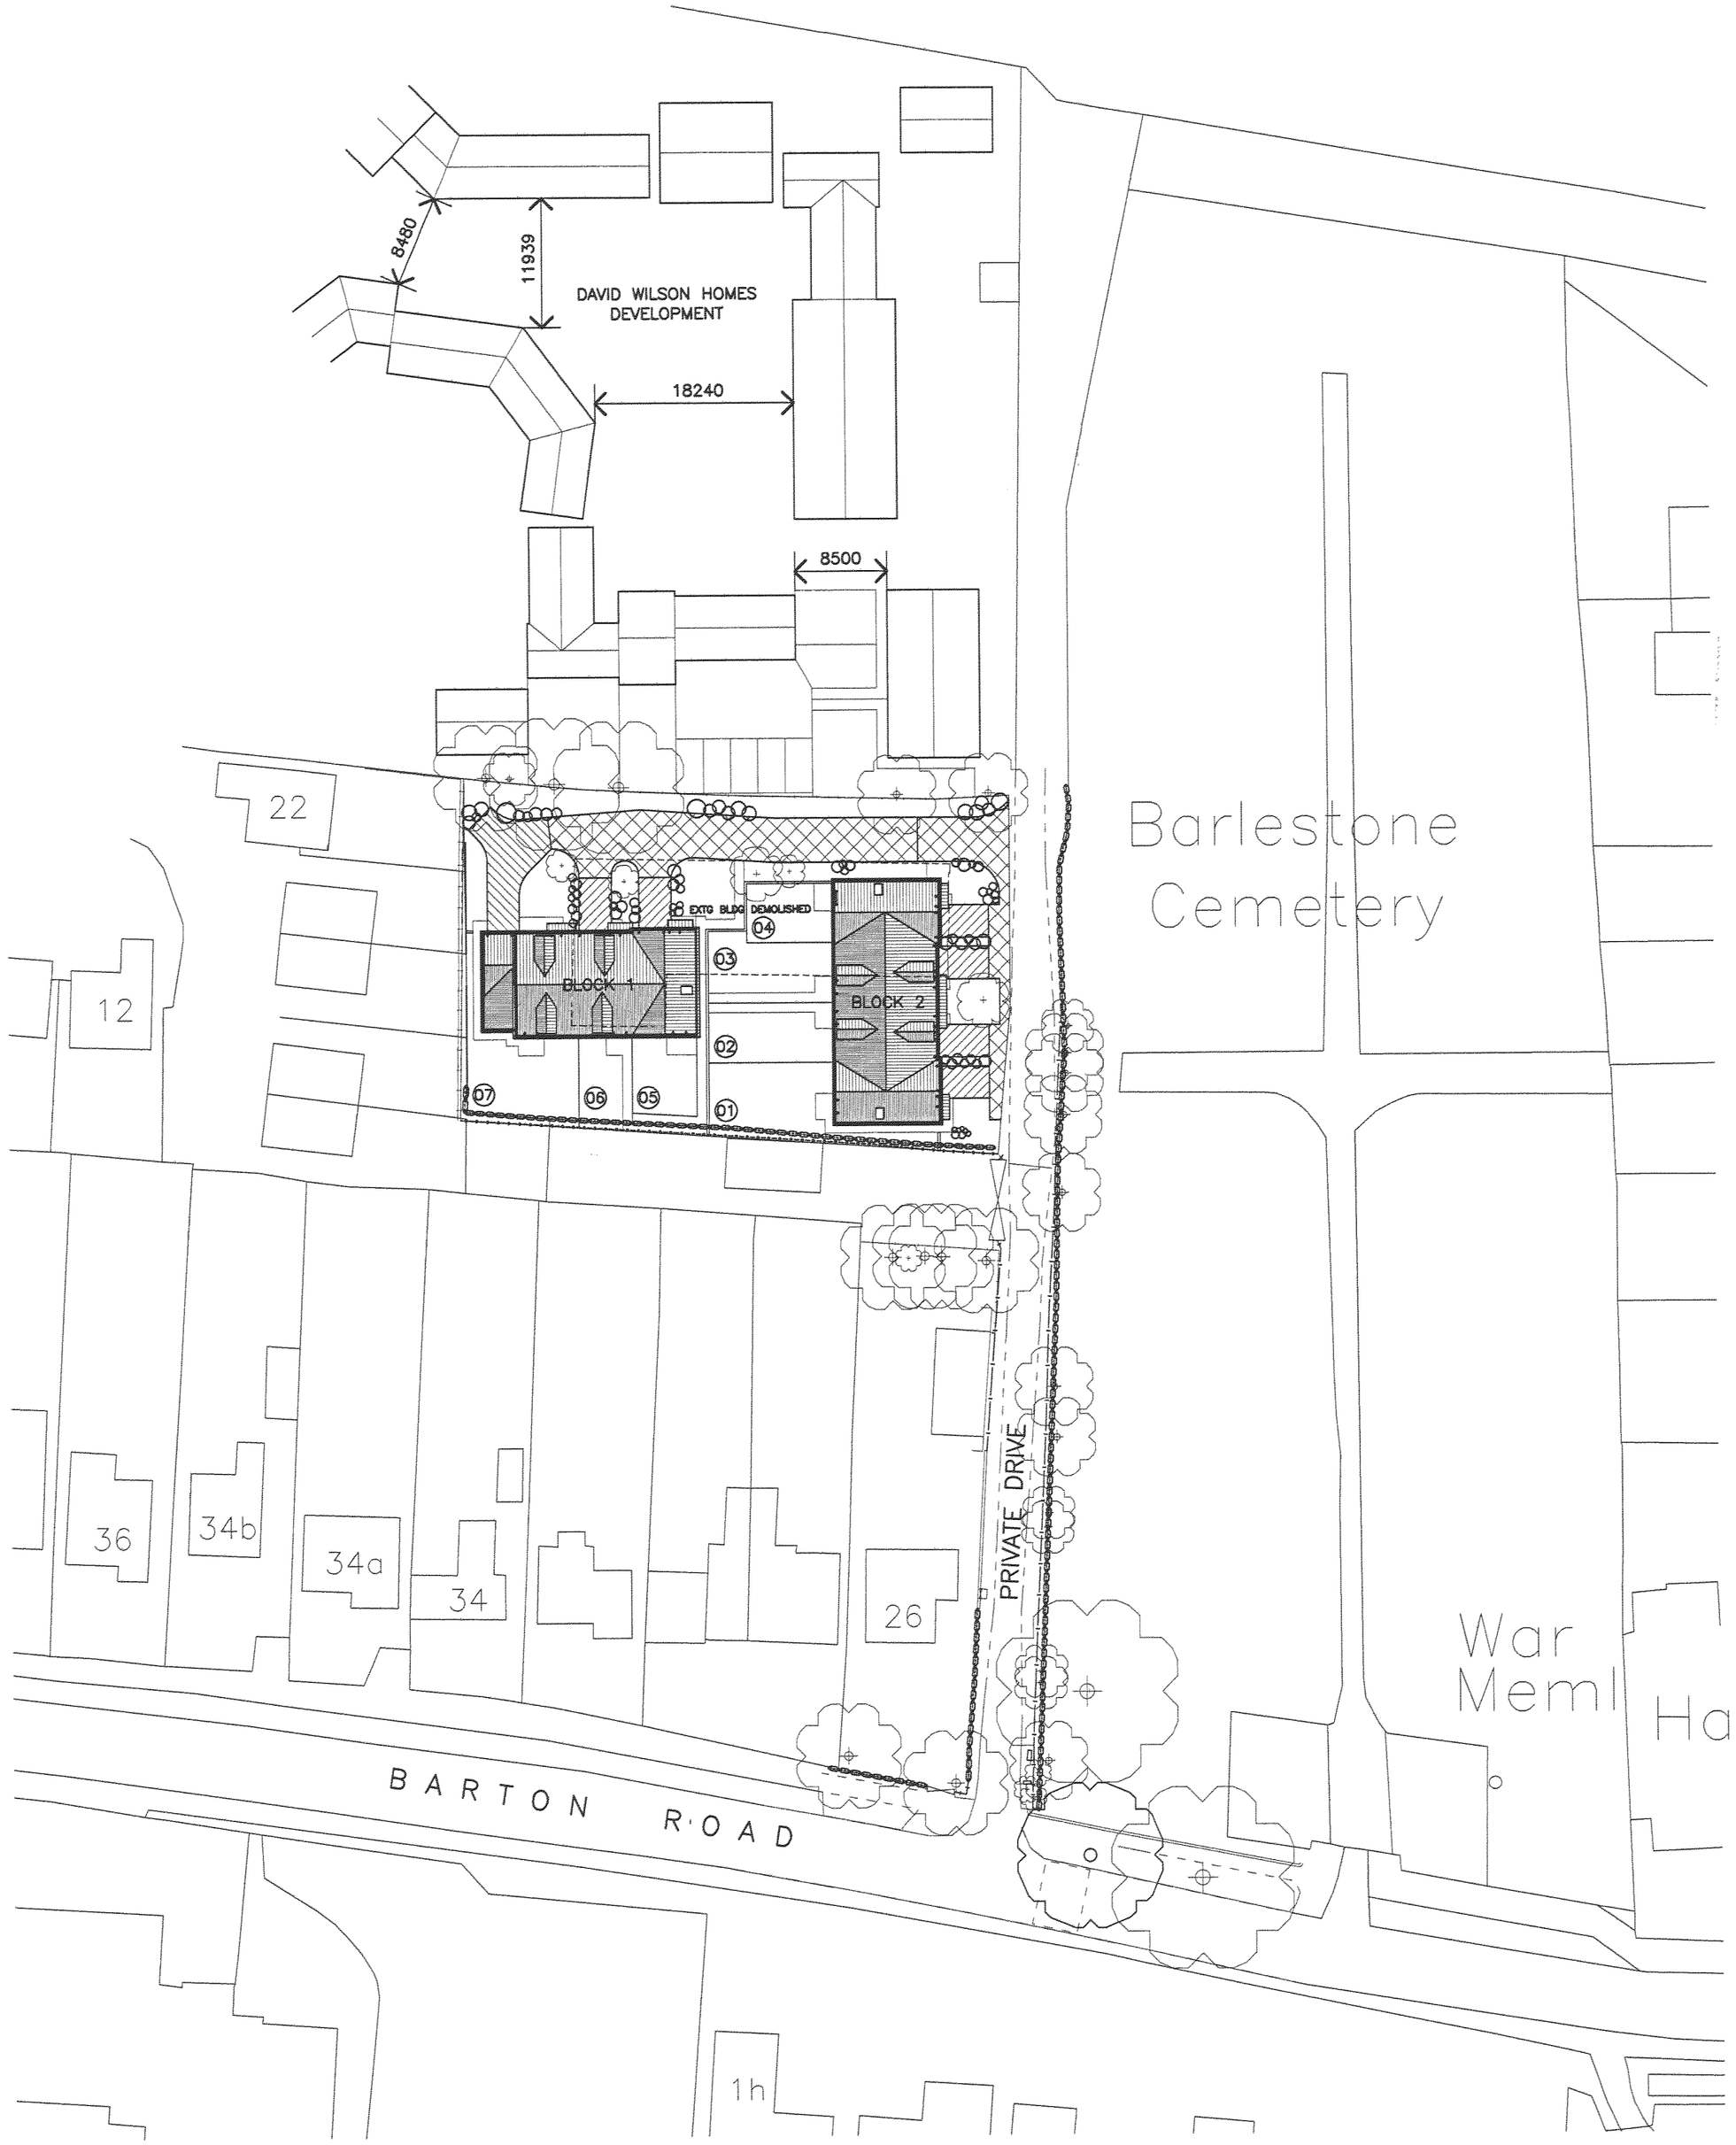

Received 10 DEC 2008

Nuneaton & Bedworth Borough Council
Planning Services
APPROVED PLAN
11 / 12 / 08

JOB NO	DWG NO	REVISION
909	-120	B

DWG TITLE
SITE LAYOUT

SITE NAME
30A BARTON ROAD
BARLESTONE

SCALE	DATE	DRAWN BY
1/500	19.04.07	SIWE

PLANNING ISSUE

REVISIONS

A	19.09.08	BLOCK 1 AND 2 ROOFSCAPE AMENDED
B	03.12.08	BLOCK 1 AND 2 ROOFSPACE AMENDED

barrie newcombe ASSOCIATES
winnington hall, winnington,
northwich, cheshire, CW8 4DU
Tel: (01606) 782500
Fax: (01606) 782510
john.b.newcombe@member.RIBA.org

Received 10 DEC 2008