Burbage Day Nursery 170, Hinckley Road, Burbage, Leics LE10 2AH

Proposed Elevations
West and East


5 Metres

Scale 1:100
Plotted A3

WEST ELEVATION



EAST ELEVATION

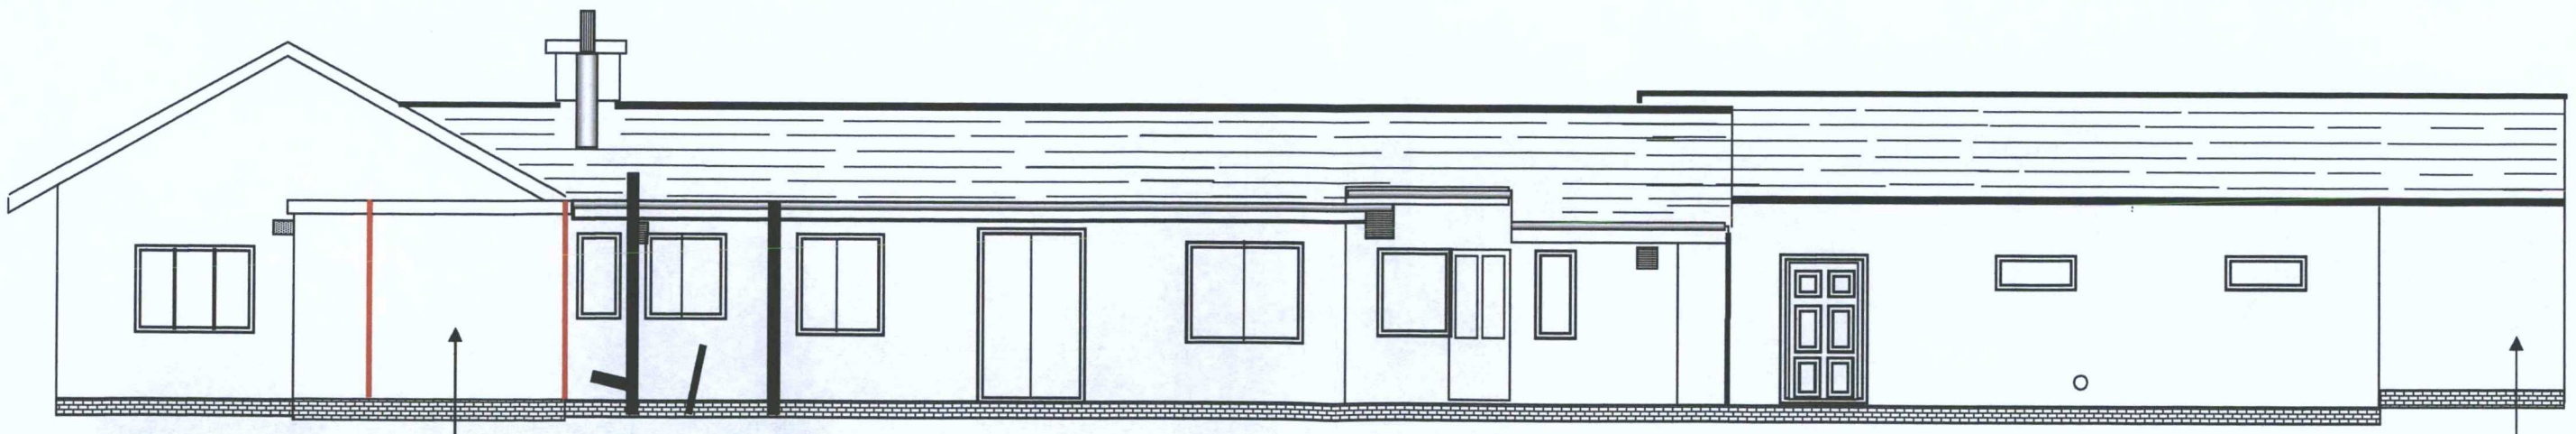

Proposed extension to toddler suite arts creative area, existing window to East elevation is removed – finish is white painted rendered blockwork to match existing.

Proposed extension to pre-school playroom to create new dining area – finish is white painted rendered blockwork to match existing.