DEVELOPMENT SERVICES
22 MAY 2008
RECEIVED

Concrete interlocking roof tiles to match existing.

White pvcu' square line rainwater gutter

Brickwork to match existing.

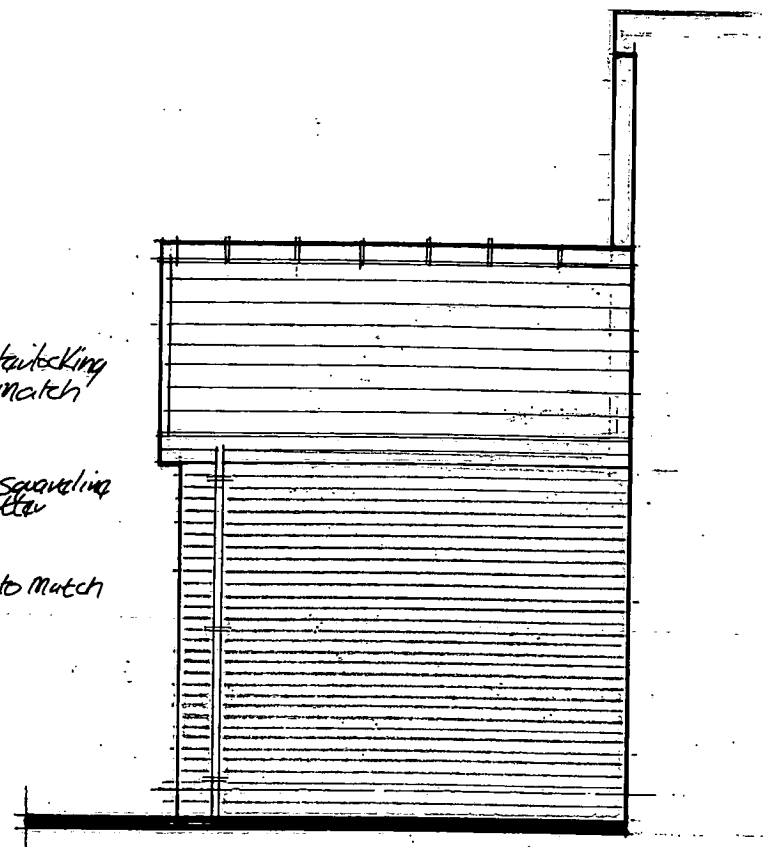

ELEVATION C:C

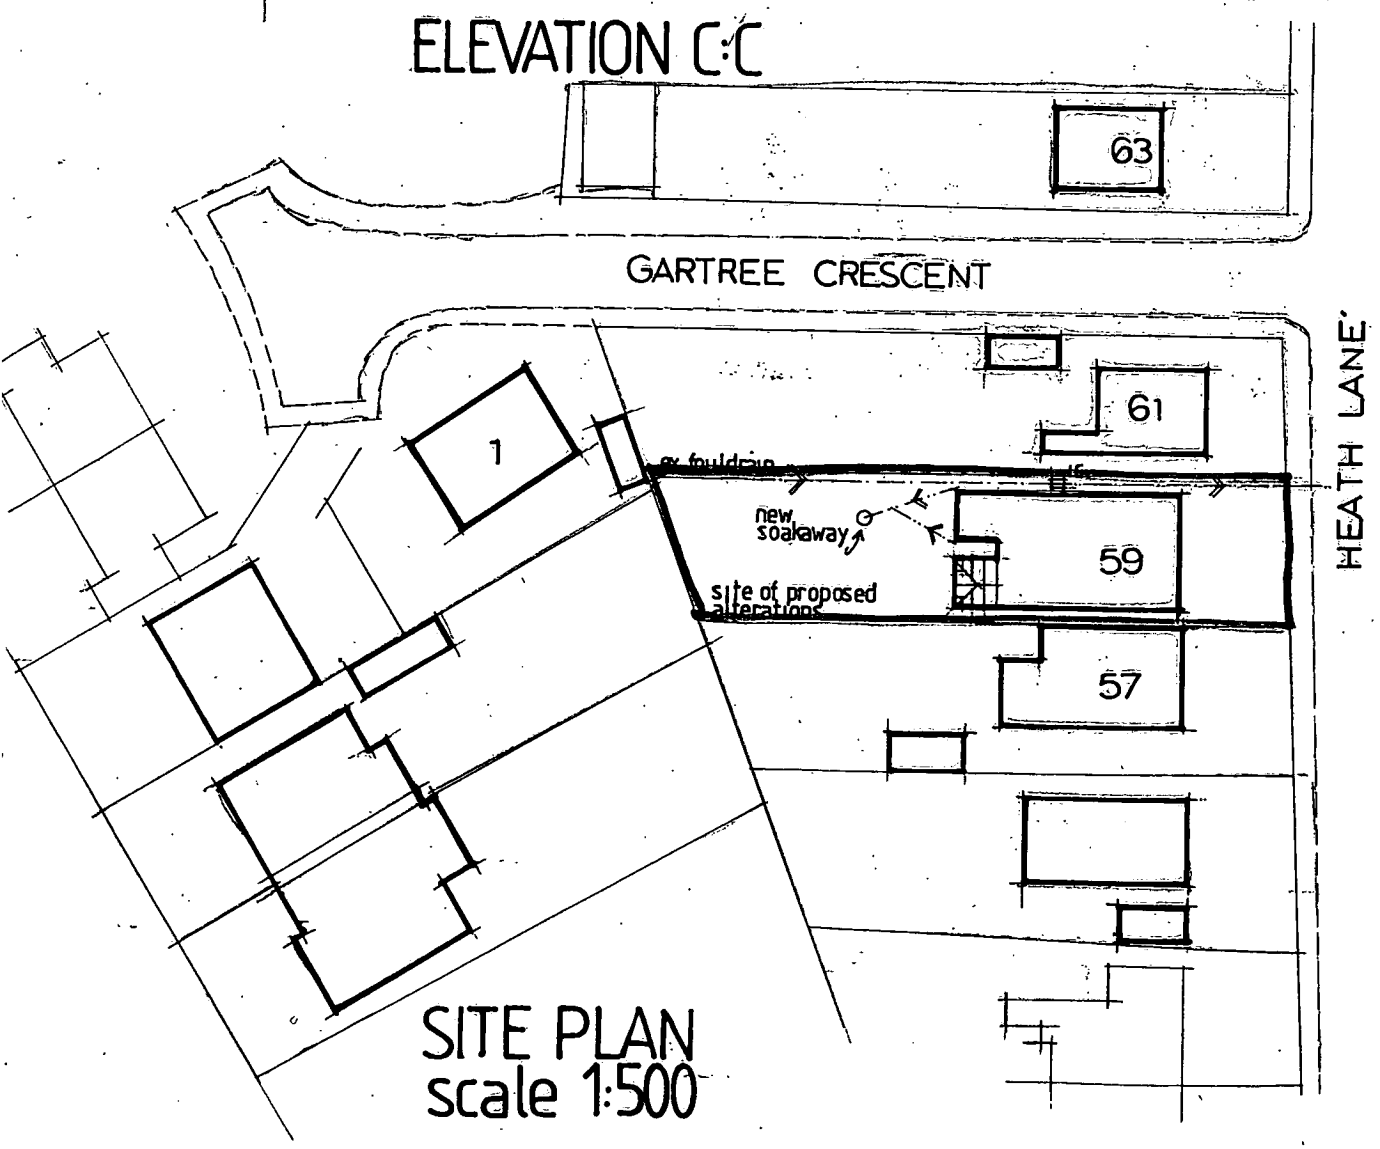

SITE PLAN
scale 1:500

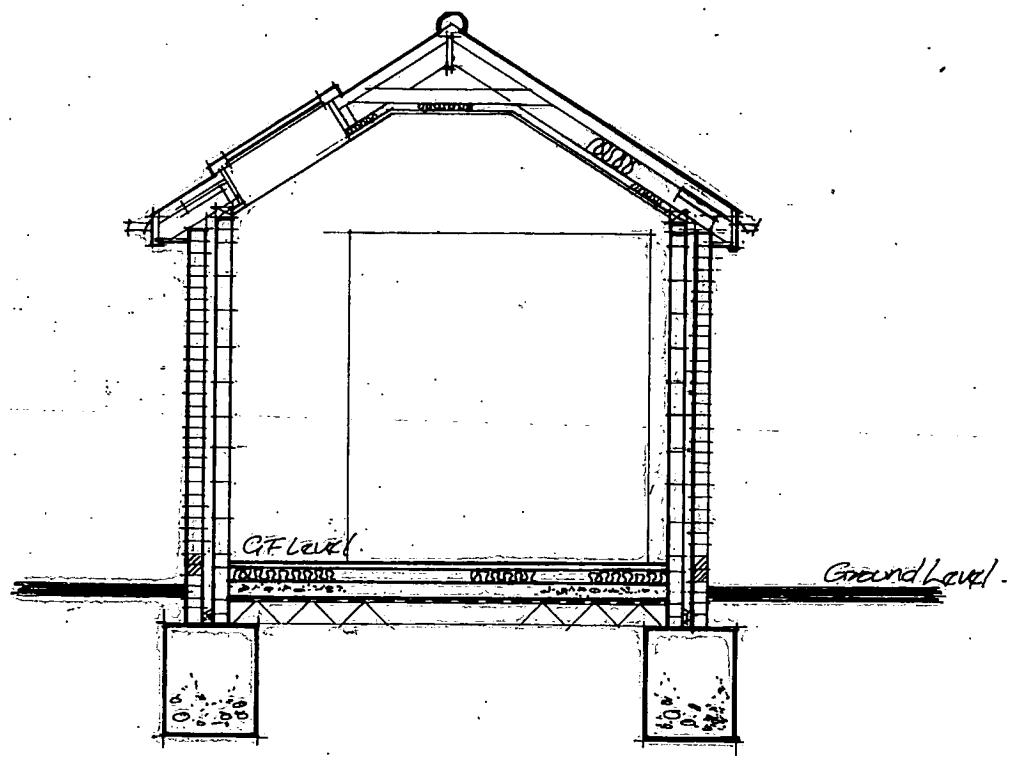

SECTION B:B

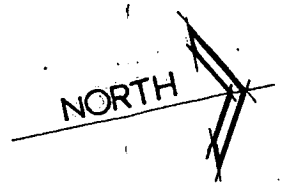

THIS DRAWING IS TO BE READ IN CONJUNCTION WITH DRAWING NO 577.01.
ALL HEIGHTS LEVELS SIZES & DIMENSIONS ARE TO BE CHECKED ON SITE BEFORE ANY WORK IS PUT IN HAND

SITE PLAN SECTION AND ELEVATION	dwg no 577.02
Proposed Alterations to No 59 Heath Lane Earl Shilton	scale 1:500 & 1:50
Leicestershire LE97PE for Mr & Mrs M Willis	date may 08
R.G.H. DESIGNS 71 Station Road Stoke Golding Nuneaton Warks CV13 6EY tel 01455 212257	