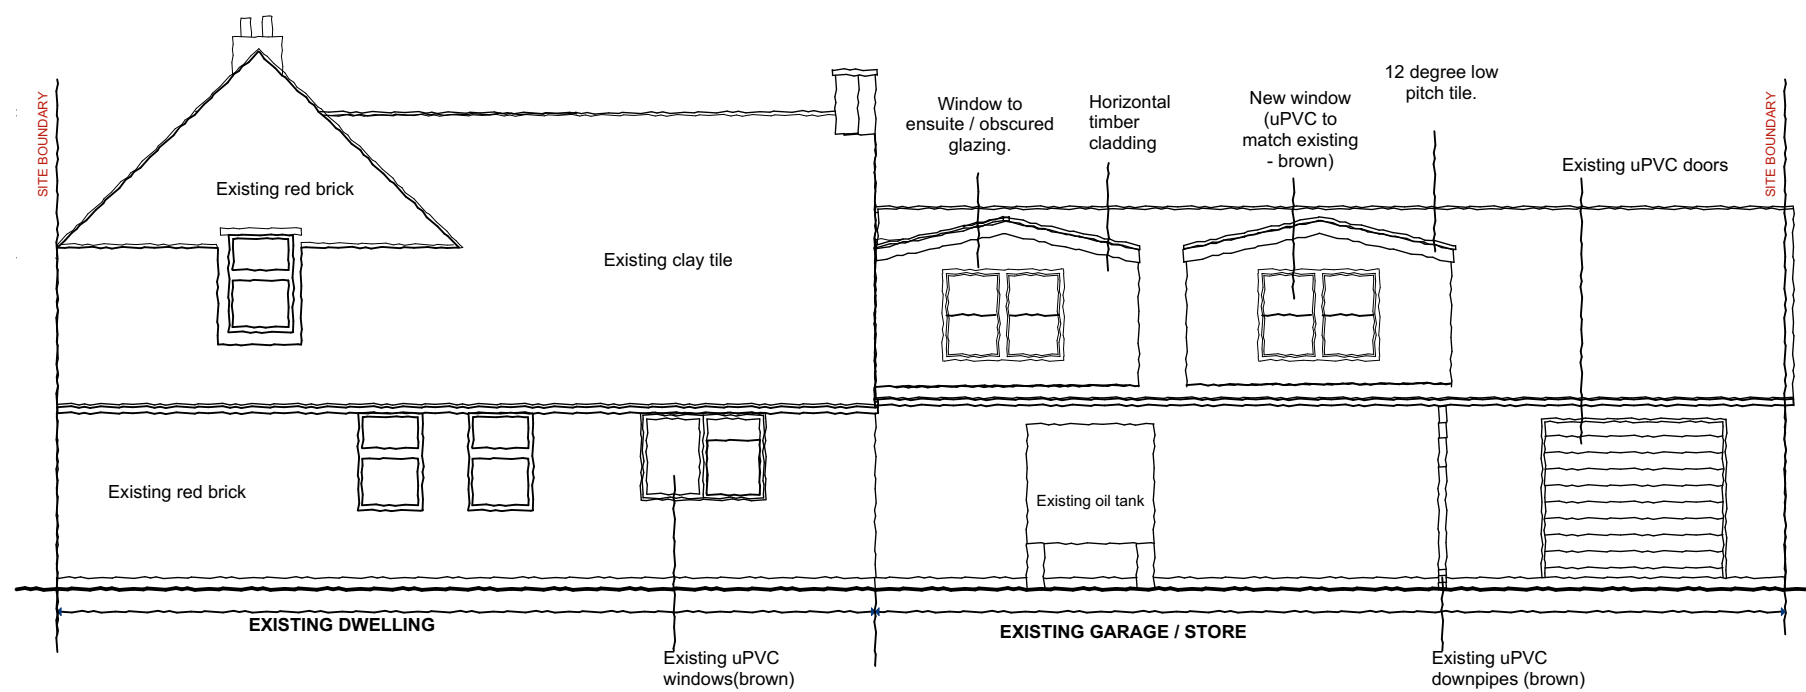
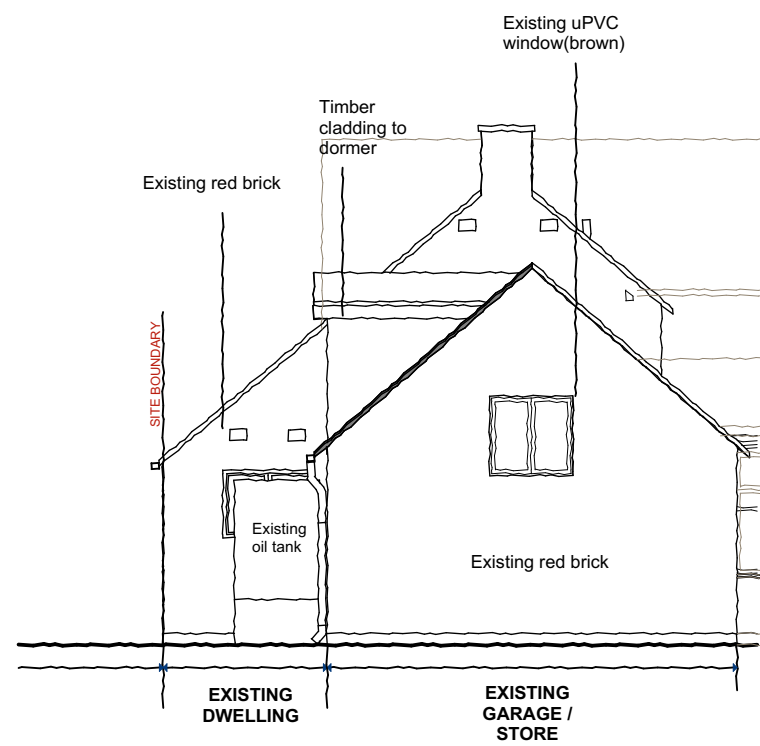
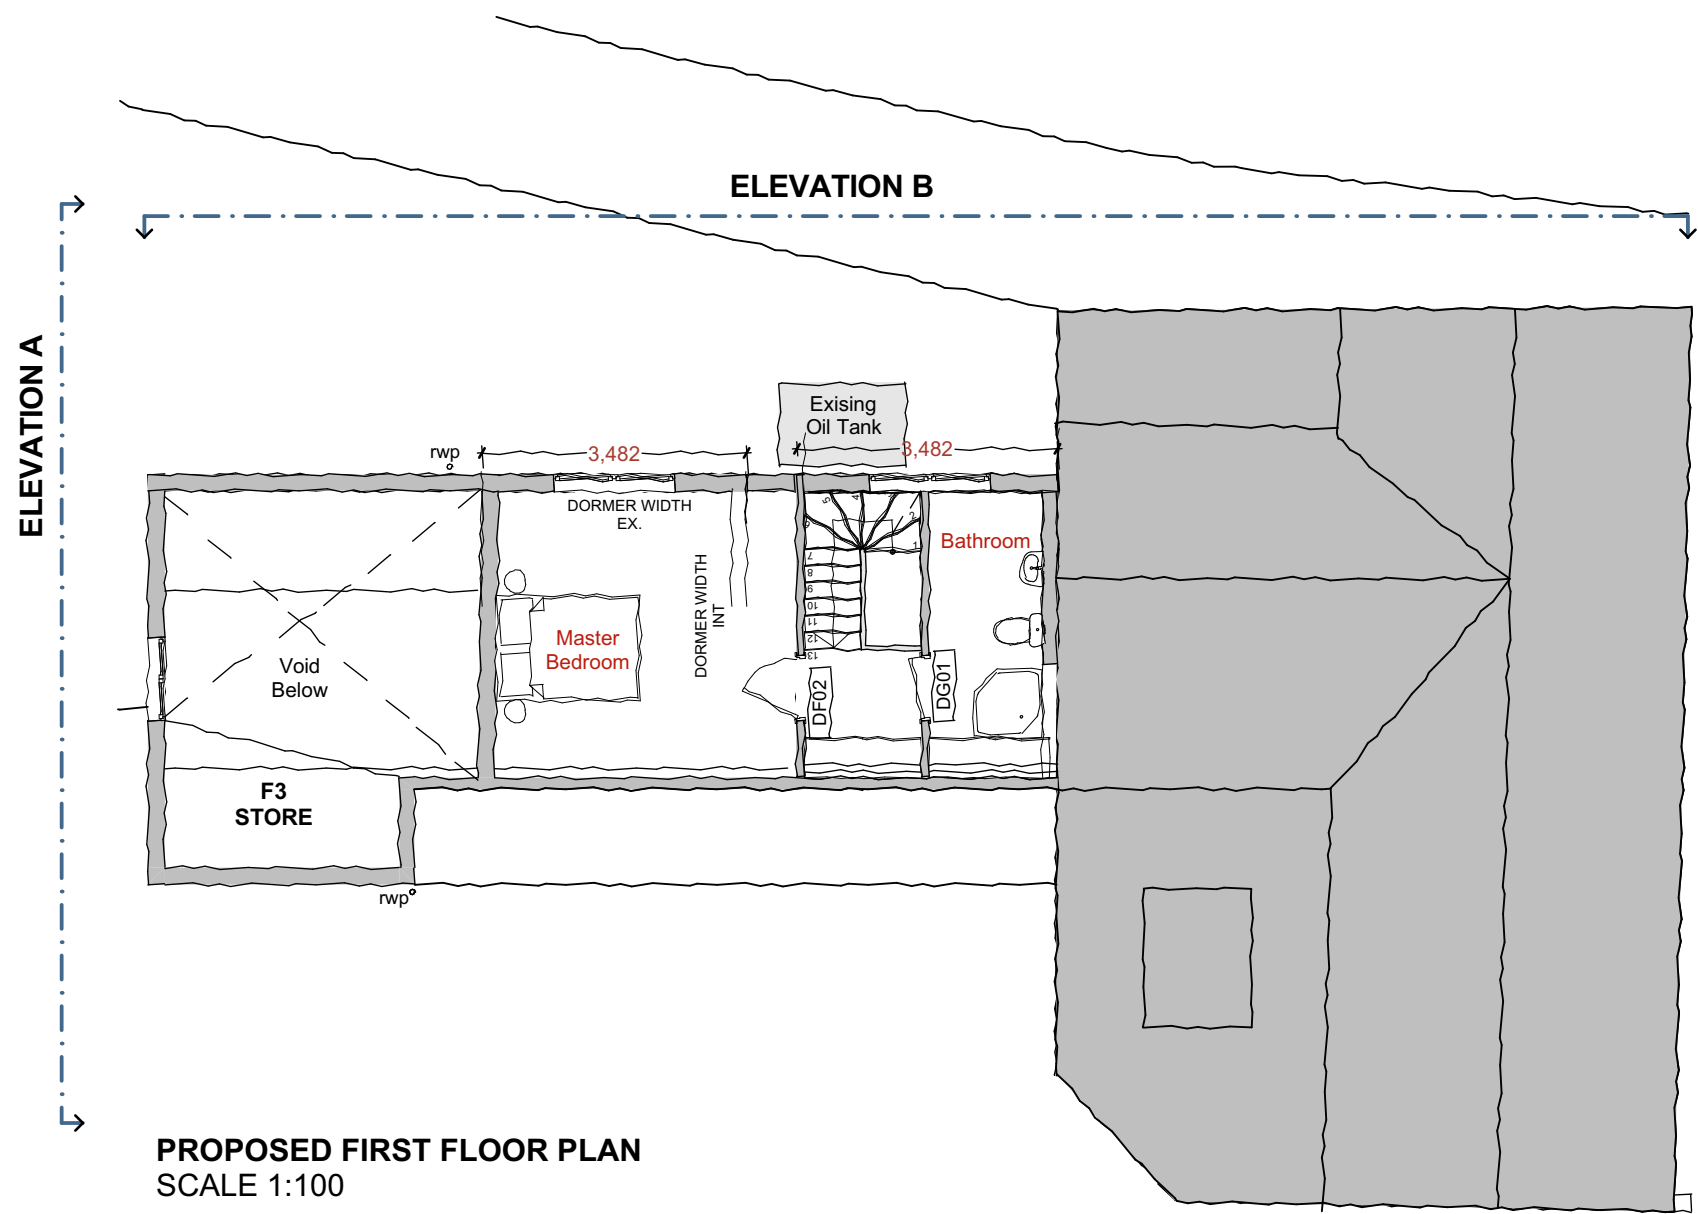


NOTE: ALL DIMENSIONS TO BE CHECKED ON SITE
PRIOR TO CONSTRUCTION.

Client	Mr Gary Calder		
Project	21, Burton Road Twycross, Atherstone CV9 3PR		
Layout Title	PROPOSED PLANS & ELEVATIONS - REVISED DORMER		
Scale(s)	Project No.		
1:100	25001		
Purpose of Issue	Status		
	P4		
Drawing Number	Revision		
2505-08-003	P4		