



THIS DRAWING IS ISSUED FOR THE SOLE AND EXCLUSIVE USE OF THE NAMED RECIPIENT. DISTRIBUTION TO ANY THIRD PARTY IS ON THE STRICT UNDERSTANDING THAT NO LIABILITY IS ACCEPTED BY DESIGN STUDIO ARCHITECTS LTD FOR ANY DISCREPANCIES, ERRORS OR OMISSIONS THAT MAY BE PRESENT AND NO GUARANTEE IS OFFERED AS TO THE ACCURACY OF THE INFORMATION SHOWN. THIS DRAWING IS FOR REFERENCE ONLY. PLEASE REPORT ANY DISCREPANCIES TO THE DESIGNER BEFORE ANY WORKS COMMENCE. ALL DIMENSIONS TO BE CHECKED ON SITE BEFORE ANY WORKS COMMENCE. DESIGN STUDIO ARCHITECTS LTD. COPYRIGHT RESERVED.

Rev.	Description.	Drwn.	Chk.	Date.
P01	FIRST ISSUE.			
P02	BOUNDARY LINE UPDATED	HG	KS	21.07.2025

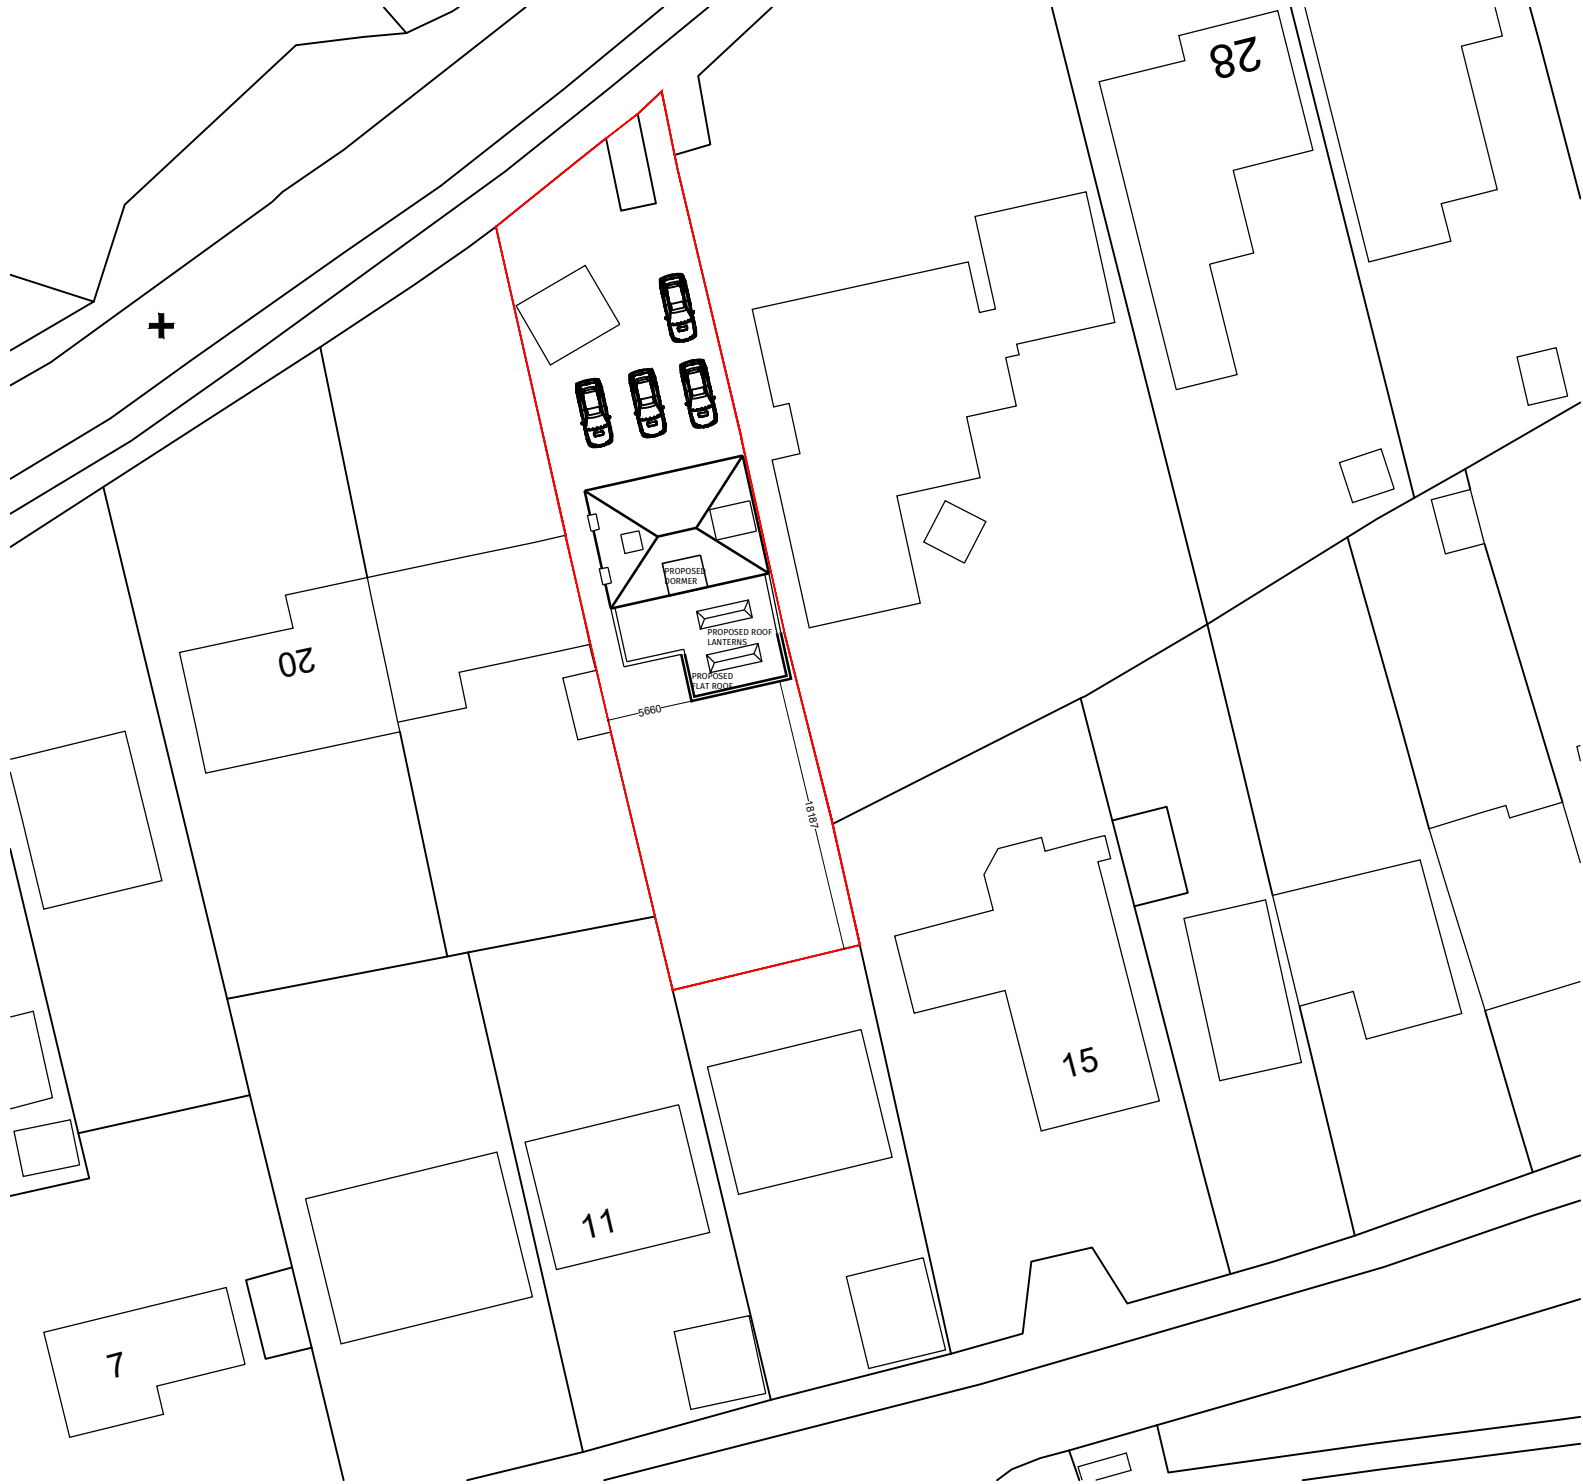

01 PROPOSED BLOCK PLAN
Scale 1:500 @A3

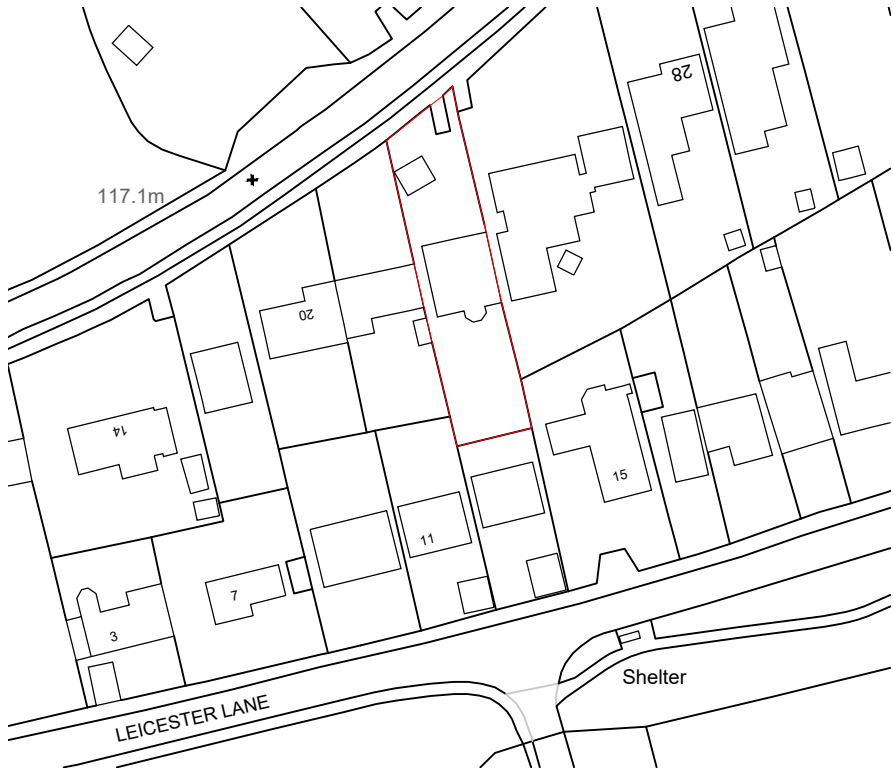

01 LOCATION PLAN
Scale 1:1250 @A3



Regent House, 7 Upper King Street
Leicester, LE1 6XB

t:0116 251 0606 | w:ds-a.co.uk | e:info@ds-a.co.uk

Project Details:

24 Statio Road
Desford
Leicester
LE9 9FN

Drawing Name:

Proposed Block Plan and Parking

Drawing Stage:

SKETCH SCHEME

Drawn: HG Check: KS Date: 15/07/2025 Scale: 1:500@A3

Drawing Number:

25021	DSA	ZZ	GF	DR	A	003	P02
PROJECT CODE	ORIGIN	ZONE	LEVEL	TYPE	ROLE	NUMBER	REVISION

