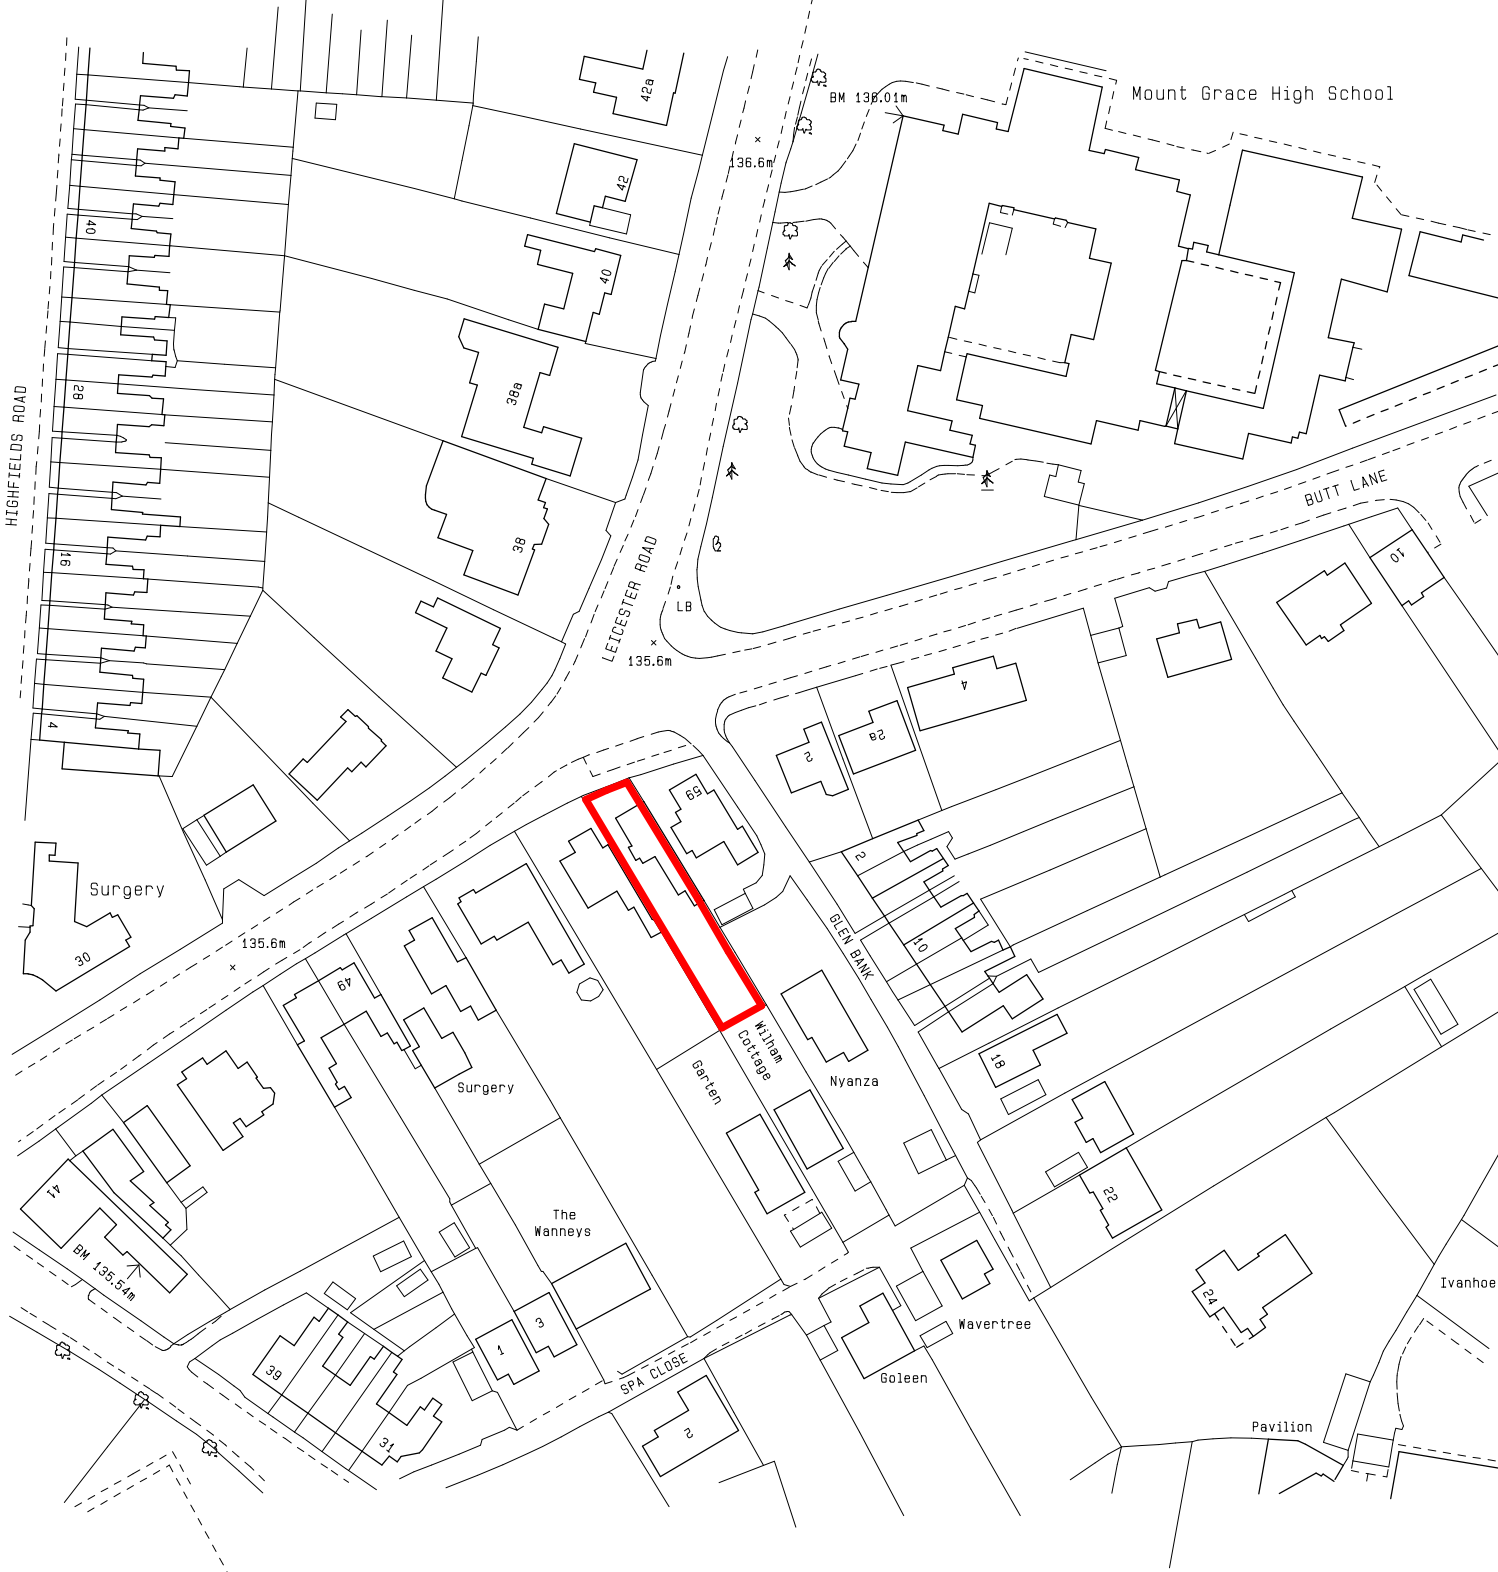


©Crown Copyright
All rights reserved
License number AR 100018741

N

client	**Mr & Mrs Jukes**			
project	proposed loft conversion 57 Leicester Road Hinckley	scale 1 : 1250		job No 11/11
		date Sept 2011		drawing No -
drawing	**site location plan**	author LJW	sheet A4	

hayward ARCHITECTS LTD

19 Station Rd
Hinckley
Leicestershire
LE10 1AW

Tel: 01455 635665
Fax: 01455 618971
www.hayward-architects co.uk

THE COPYRIGHT OF THIS DRAWING IS VESTED IN HAYWARD ARCHITECTS LTD.
REPRODUCTION IN ANY FORM, EITHER IN WHOLE OR IN PART IS FORBIDDEN WITHOUT THE PRIOR WRITTEN PERMISSION
OF THE COPYRIGHT HOLDER. DO NOT SCALE FROM DRAWING AND ONLY FIGURED DIMENSIONS ARE TO BE USED