




SIDE ELEVATION EXISTING

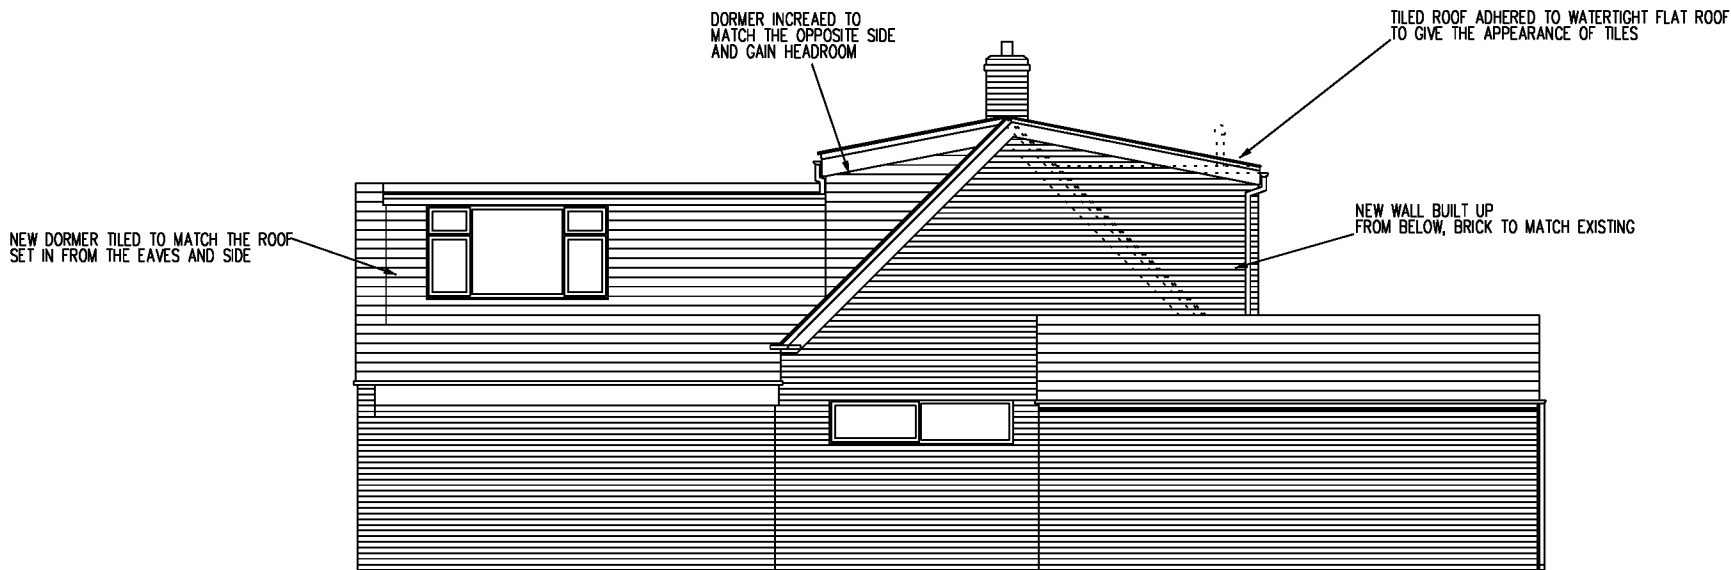

SIDE ELEVATION PROPOSED

REV A PLAN AMENDED JUNE 25

CHAPMAN DESIGN LLP			
REBECCA WALKER RIBA LLELFORD HOUSE. COVENTRY ROAD. LONG LAWFORD. RUGBY. CV23 9DT.			
Client MR AND MRS STRINGER		Telephone- Scale 1: 100 @ A3	Rev A
Job 9 GREEN LANE, STAPLETON		Drawn RW	
Drawing EXISTING AND PROPOSED ELEVATIONS		Date MAR 25	
		Eng. No. 4341-05	