


- GENERAL NOTES:
1. This drawing should be read in conjunction with all other associated project information, including models, specifications, schedules, and related consultants documents.
 2. Do not scale from this drawing; refer to stated dimensions. All dimensions to be verified and checked on site before commencement of works.
 3. Immediately report any discrepancies, errors or omissions on this drawing to the originator.
 4. All stated areas on this drawing are approximate and should be treated as indicative only.
 5. Any Ordnance Survey mapping data in this drawing is used under license. Use of this data is strictly for the preparation of information for this project, and Ordnance Survey copyright acknowledgement must be displayed.

Revision:	Description:	Drawn:	Check:	Date:
P01	Issued to Client for Comment	MG	RP	24.09.2025

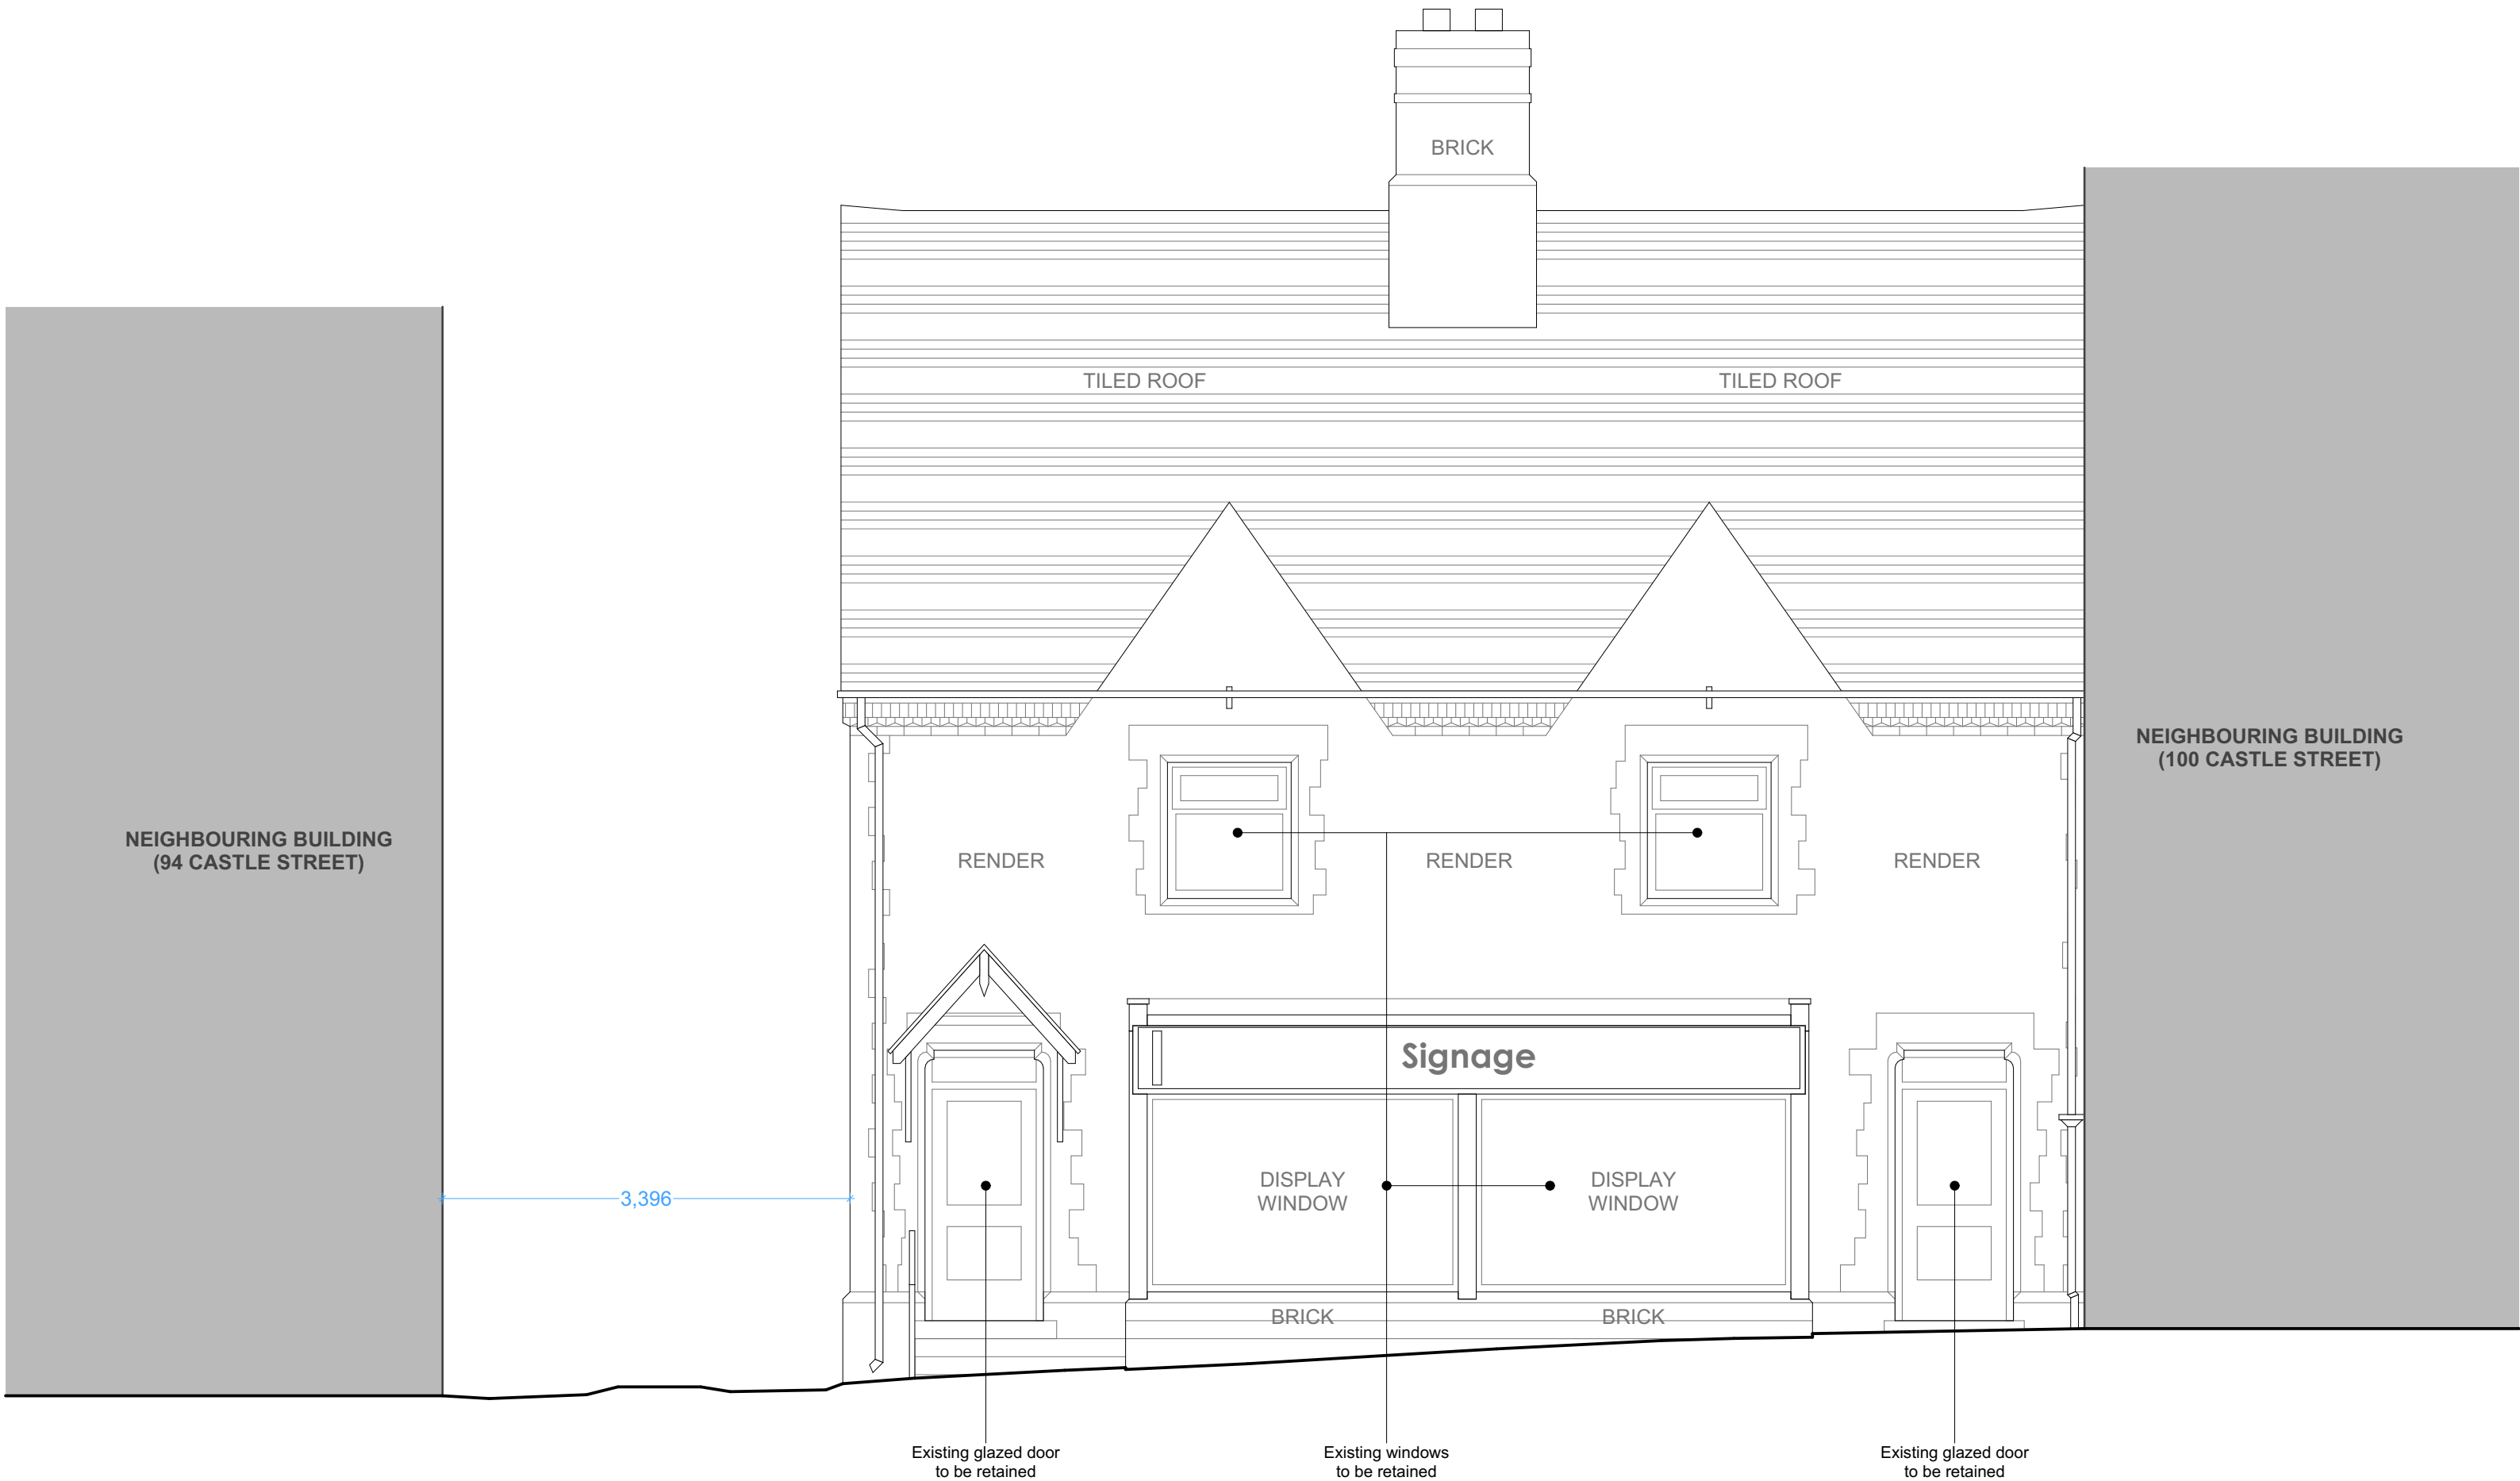

Drawing Status: **PLANNING ISSUE**

Project Name: **98 Castle Street, Hinckley**
Project No.: **57206** Client: **Scrivins & Co Ltd**
Drawing Name: **Proposed South (Front) Elevation**
Drawing No.: **CAS-MAS-XX-ZZ-DR-A-21001**
Drawn by: **MG** Check: **RP**
Scale(s): **1:50 @ A2** Date: **23.09.2025**

MASarchitecture Ltd

MIDLANDS STUDIO
The Atkins Building,
Lower Bond Street,
Hinckley, Leicestershire
LE10 1QU


LONDON STUDIO
Langton House,
22 Abbotswood,
Guildford, Surrey
GU1 1UX

RIBA #
Chartered Practice

arb
Architects
Registration
Board

CONTACT US
Telephone: 01455 616445
E-Mail: info@masarchitecture.co.uk

MAS architecture Limited is registered in England and Wales. Company Number: 6218073
This document and its design content belongs to MAS architecture Limited. Copyright © 2025. All rights reserved.
You may not reproduce this document or disclose it to others without the consent of MAS architecture Limited.

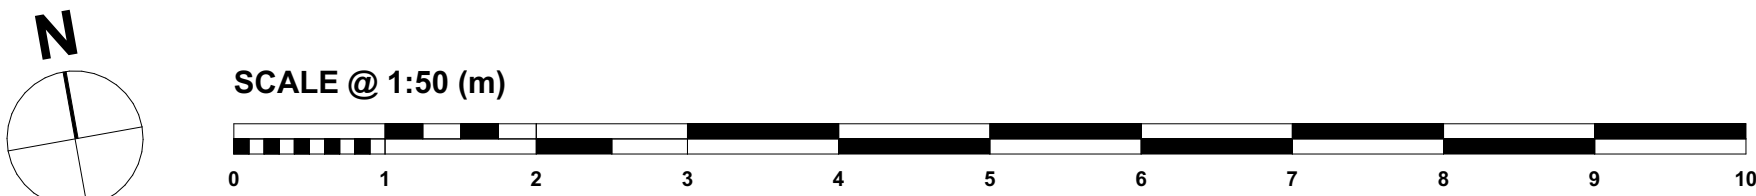

Drawing Name: **PROPOSED SOUTH (FRONT) ELEVATION**