




Ordnance Survey, (c) Crown Copyright 2025. All rights reserved. Licence number 100022432

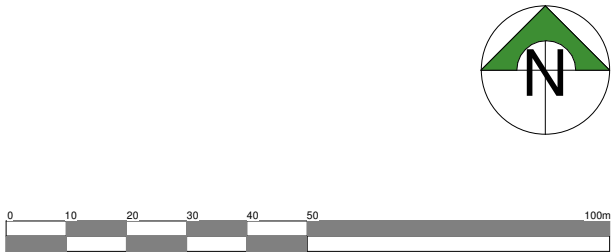

Client Mr and Mrs Gadd			
Project 16 Hornsey Rise Bosworth Road Wellsborough	Scale 1:1250	Job No. 25/108	hayward ARCHITECTS LTD
	Date Nov 2025		
Drawing Location Plan	Author ZLM	Sheet A3	Drawing No. 05
	THE COPYRIGHT OF THIS DRAWING IS VESTED IN HAYWARD ARCHITECTS LTD. REPRODUCTION IN ANY FORM, EITHER IN WHOLE OR IN PART IS FORBIDDEN WITHOUT THE PRIOR WRITTEN PERMISSION OF THE COPYRIGHT HOLDER. DO NOT SCALE FROM DRAWING AND ONLY FIGURED DIMENSIONS ARE TO BE USED		
Drawing Status PLANNING			19 Station Road Hinckley Leicestershire LE10 1AW Tel: 01455 635 665 Fax: 01455 618 971 www.hayward-architects.co.uk