

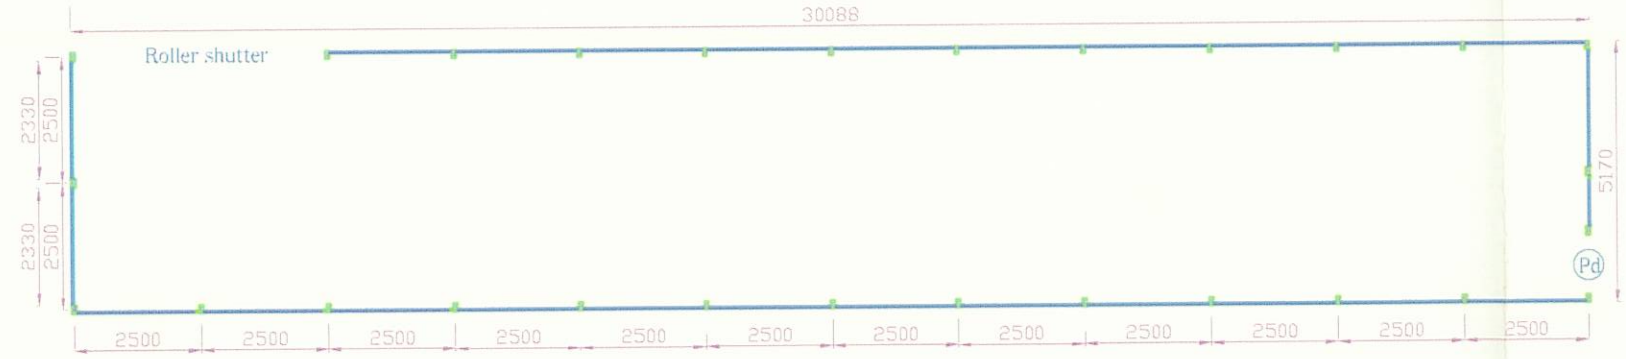


Plan view of building Scale 1 to 150

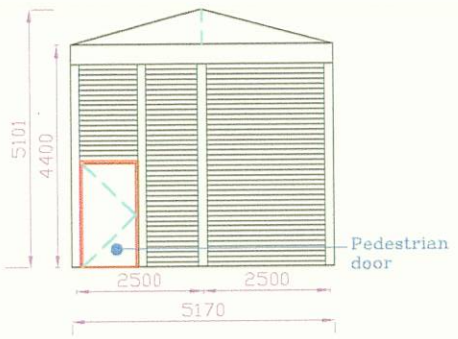


Front gable of building
Scale 1 to 150

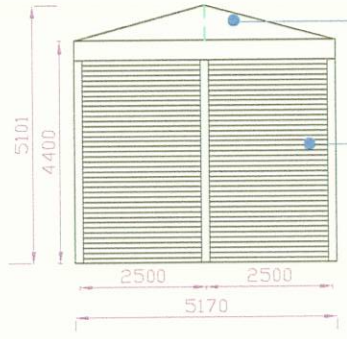


Rear gable of building
Scale 1 to 150

DEVELOPMENT SERVICES
29 JUN 2009
RECEIVED

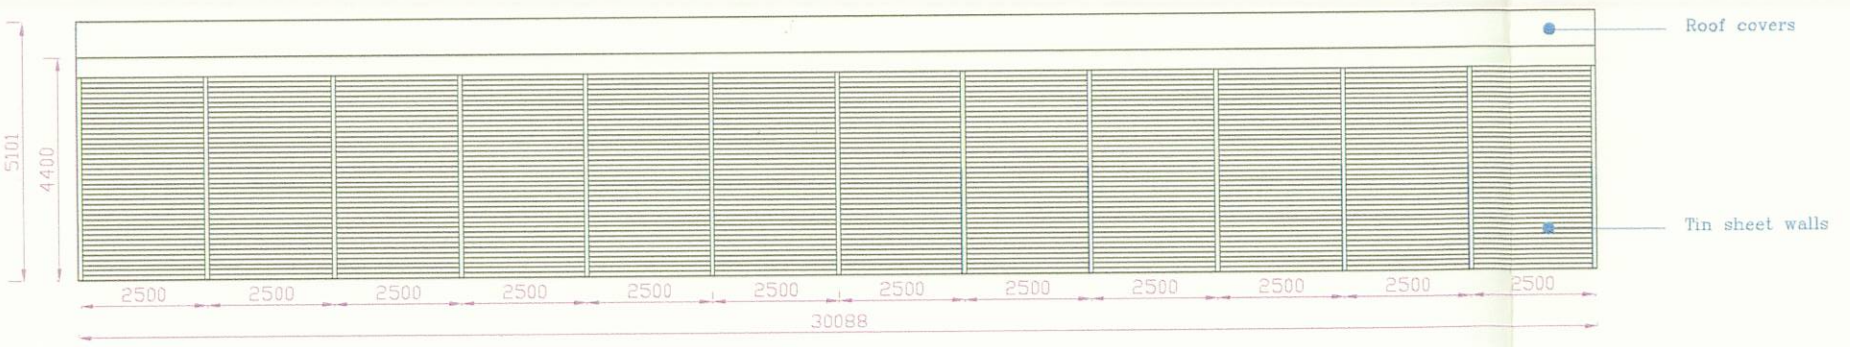

Side elevation of building Scale 1 to 150

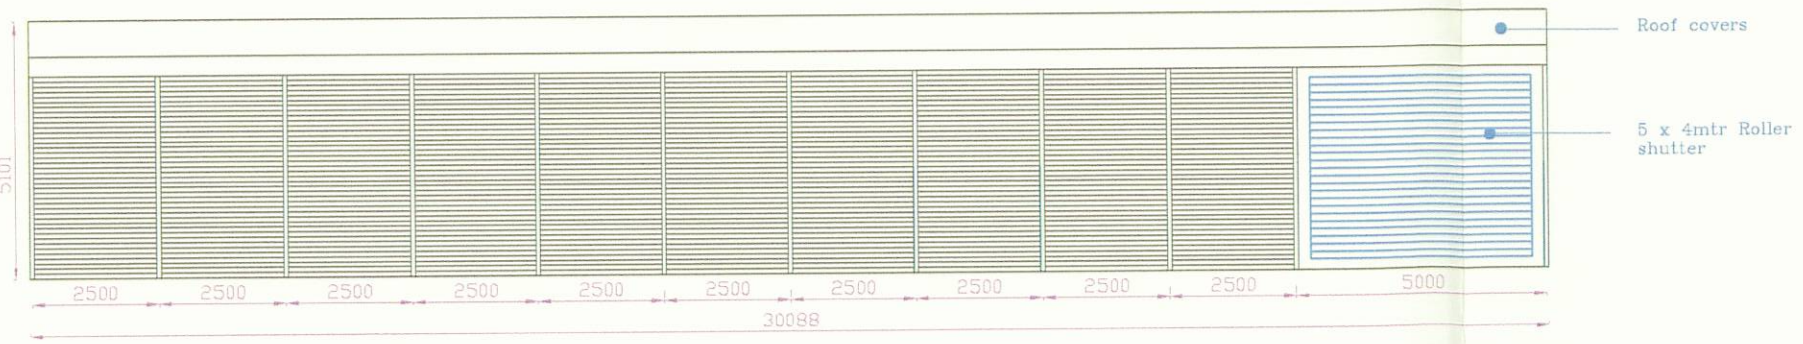

Side elevation of building Scale 1 to 150

REVISION	

The portable venues group Ltd
TA. Smart Space Buildings
MANOR HOUSE FARM
DORDON HALL LANE
GRENDON
WARWICKSHIRE
TEL. 01827 330000

CLIENT
Bill Hunter

CONTRACT
Mira

ITEM
5 x 30mtr building

DATE	SCALE
07/04/08	*1:150*

DRG.No. *SS60b (5 x 30)*