

Do not scale off this drawing. All discrepancies to be reported to Portakabin Limited.

© Portakabin Limited 1997.
This drawing is the property of Portakabin Limited, it must not be copied or reproduced or divulged to anyone without written permission.


Rev. Date By

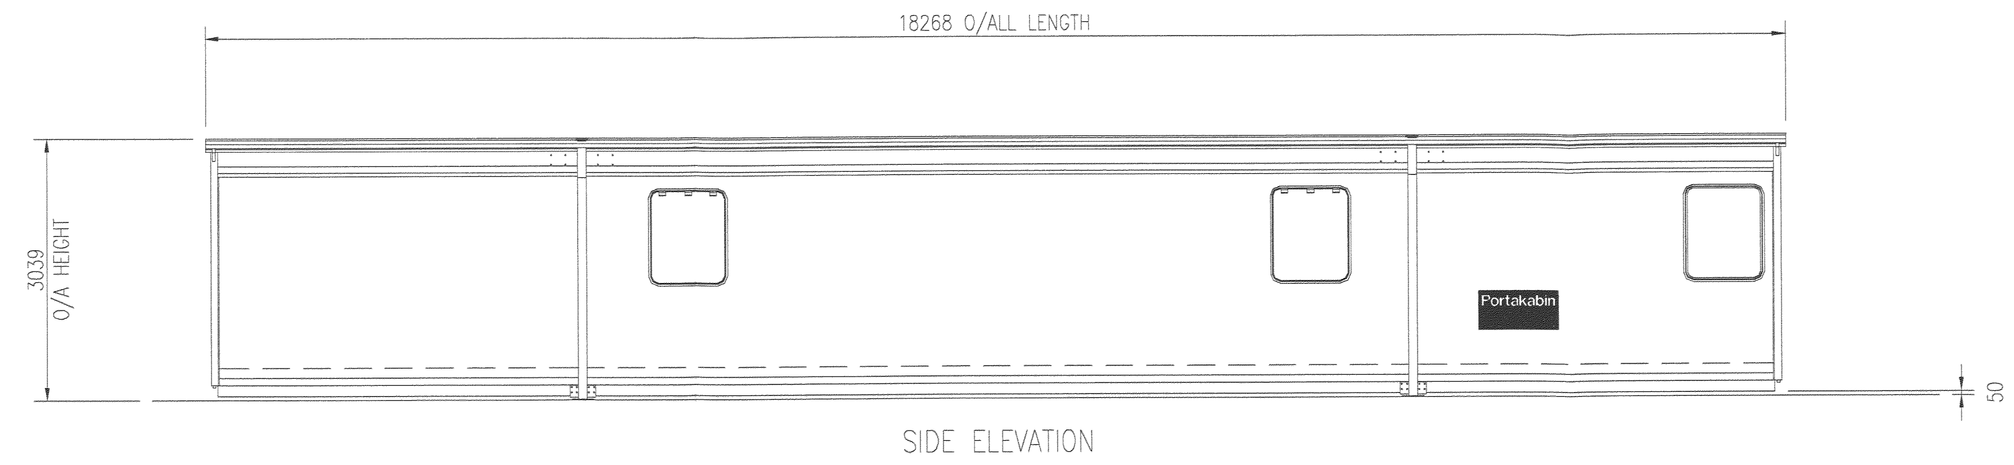


SIDE ELEVATION

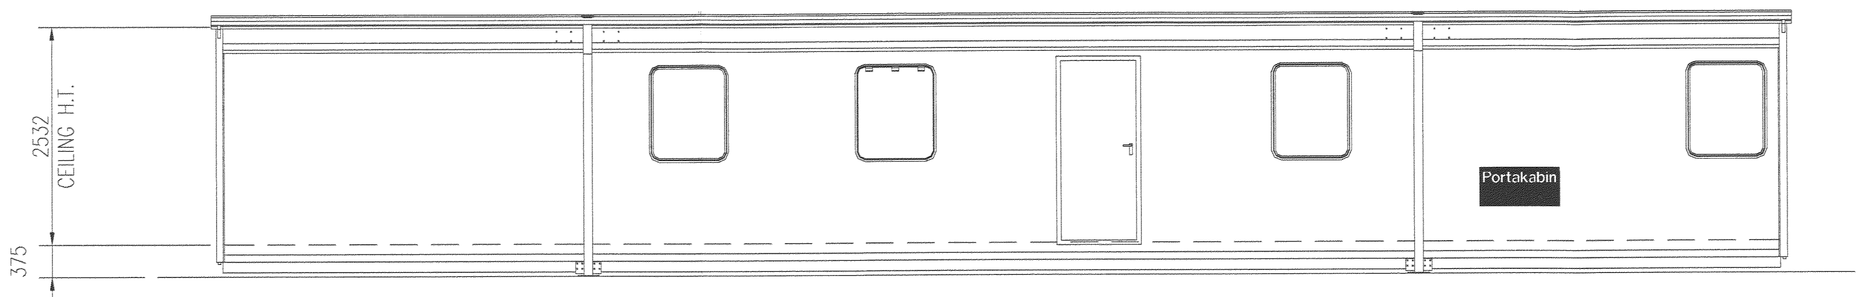


SIDE ELEVATION

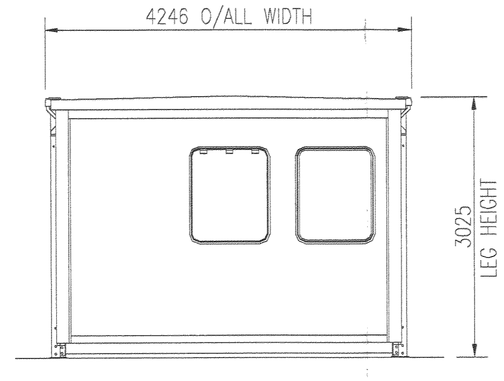

END ELEVATION
(BOTH ENDS)

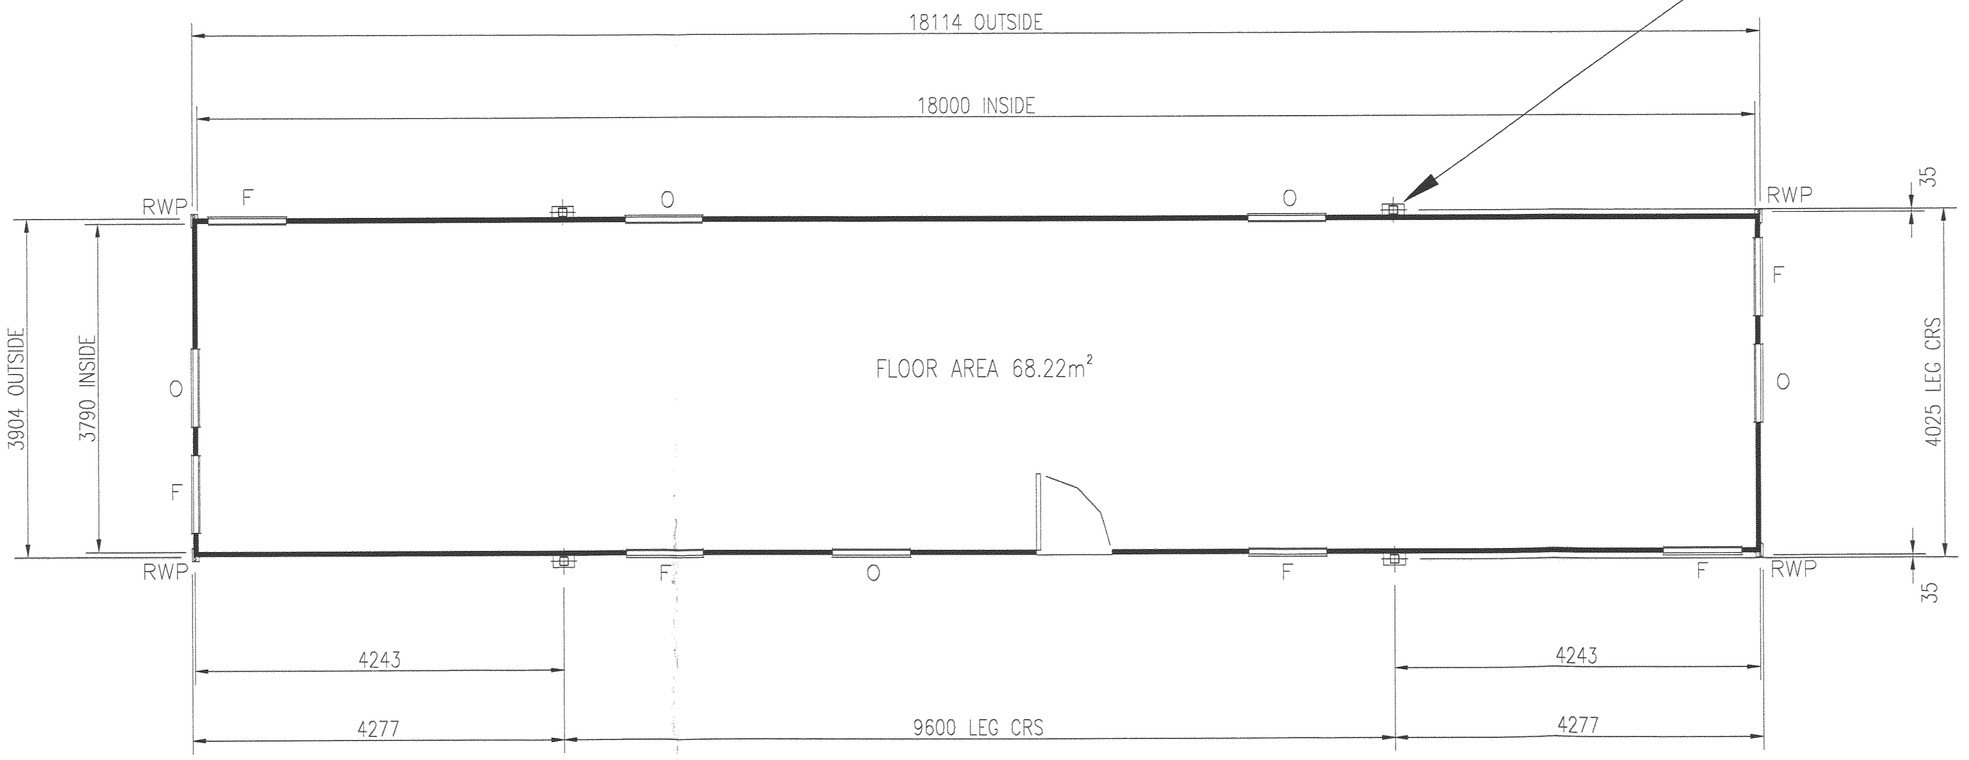

PLAN

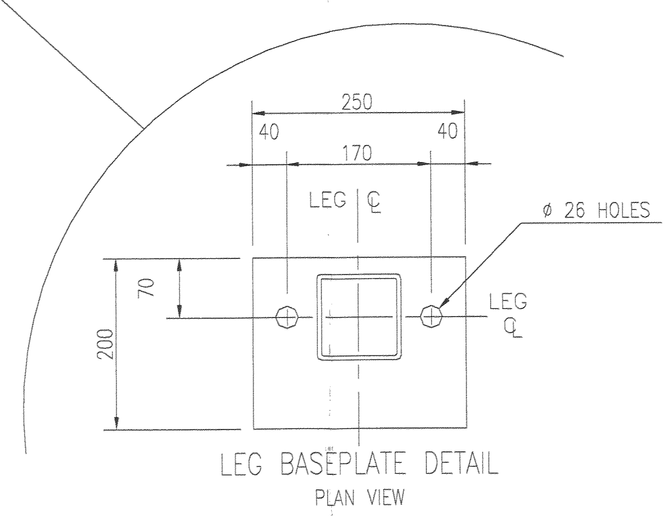

LEG BASEPLATE DETAIL
PLAN VIEW

KEY

O OPEN WINDOW
F FIXED WINDOW
RWP RAIN WATER PIPE

FOUNDATIONS

Simple pad foundations or level hard standings are required to be capable of taking the all-up weight of the building, including the design roof, floor and wind loads. The foundations are to be designed in accordance with BS 8004 : with level tops at a tolerance of ± 3mm. It is recommended that professional advice is obtained for the design.

All single storey buildings are to be anchored to the foundations, unless it can be established that no climatic or other forces are likely to be applied so as to exceed the intrinsic stability of the building in its unloaded state. It is recommended that the buildings are secured through each leg baseplate using M20 anchor bolts.

STANDARD COLOURS

External:	Walls and wall trims	–	Silk Grey	nearest	BS ref. 10 A 05
	End roof trims	–	Blue Grey	nearest	BS ref. 18 B 29
	Roof side beams	–	Blue Grey		BS 4800 18 B 29
	Roof	–	White	nearest	BS ref. 00 E 55
	Lodastrut legs	–	Blue Grey		BS 4800 18 B 29
	Floor side beams	–	Black		BS 4800 00 E 53
	End wall skirt	–	Black	nearest	BS ref. 00 E 53
	Doors	–	Red	nearest	BS ref. 04 E 53

DEVELOPMENT SERVICES
29 JUN 2009
RECEIVED

Portakabin®

Portakabin Limited Huntington York YO3 9PT
Telephone 01904 611655 Fax 01904 611644

Project

Client

Title
PULLMAN PM604
SPECIFICATION
DRAWING

Date 18/05/94 | Drawn C GURDEN

Scale 1:5 & 1:50

Drg. No. GH 0001 | Rev. Q