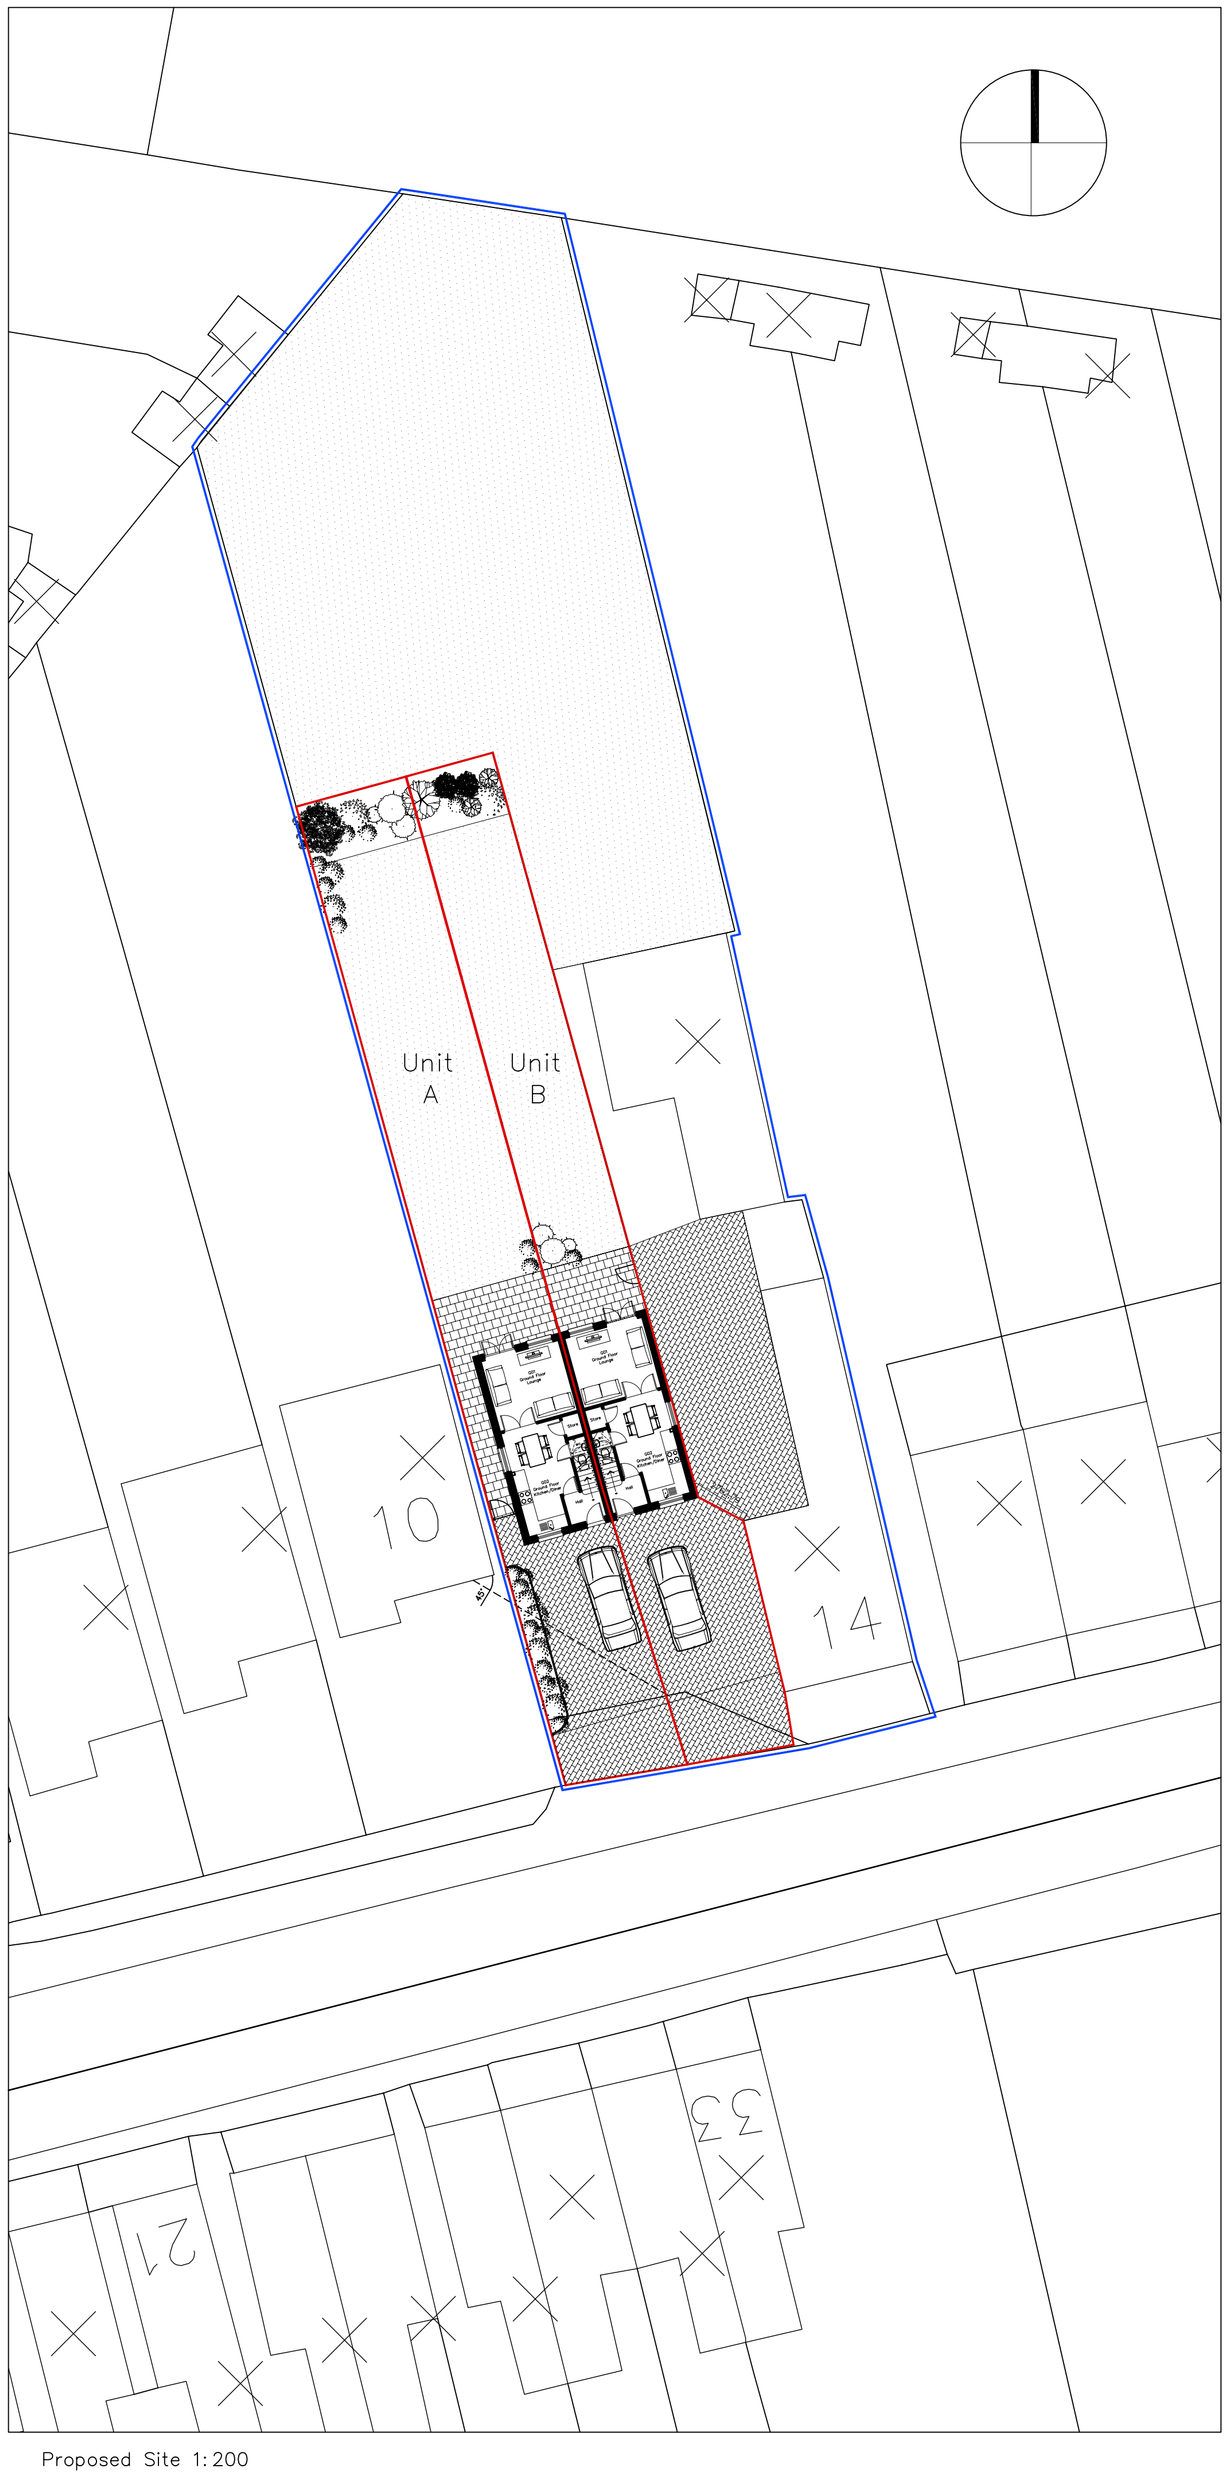

Proposed Site 1:200

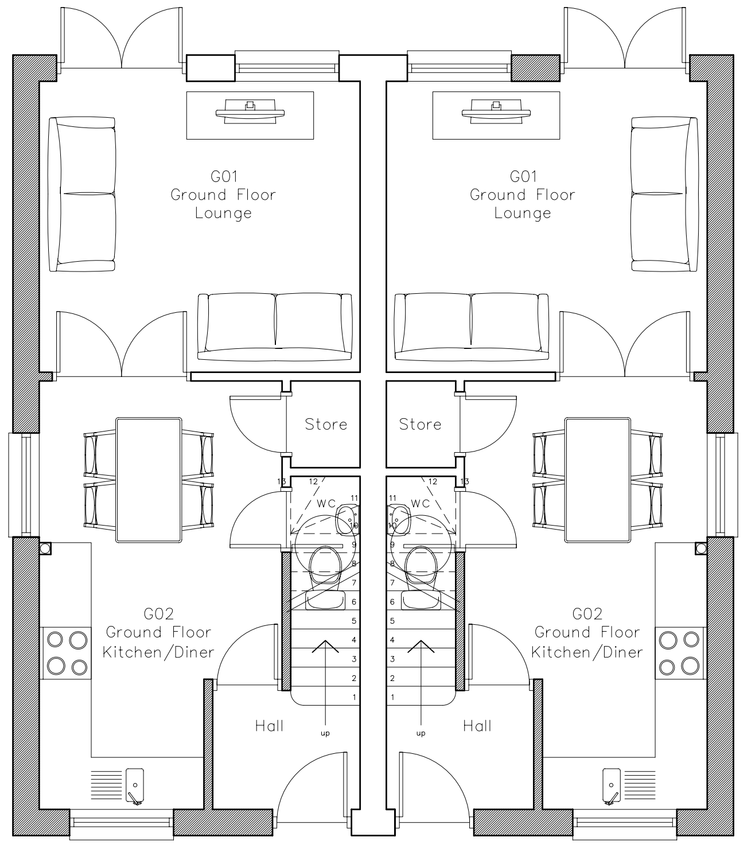

Proposed Ground Floor 1:50

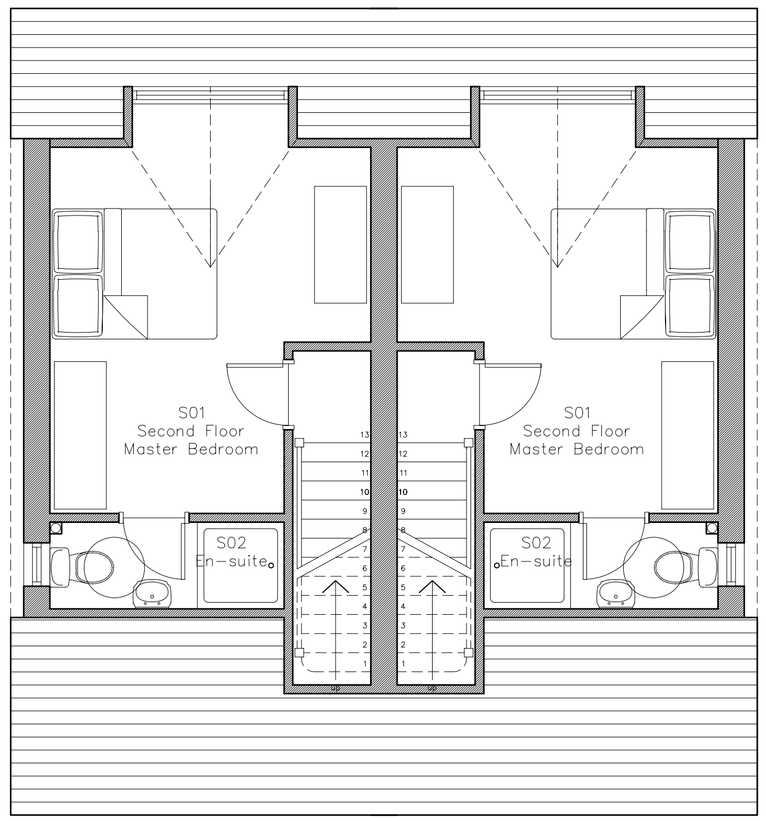

Proposed Second Floor 1:50

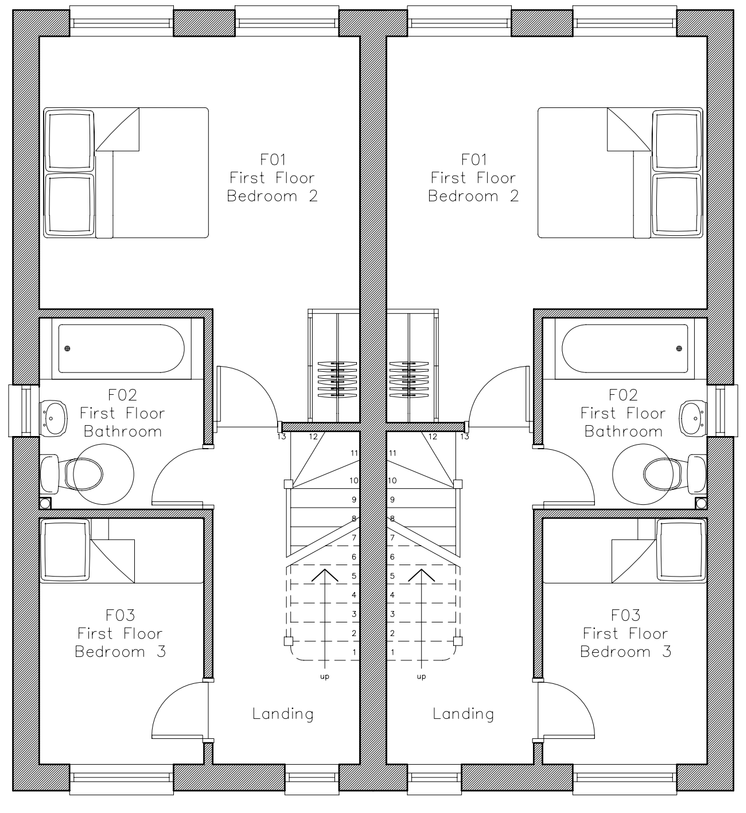

Proposed First Floor 1:50



Proposed Front Elevation1:100

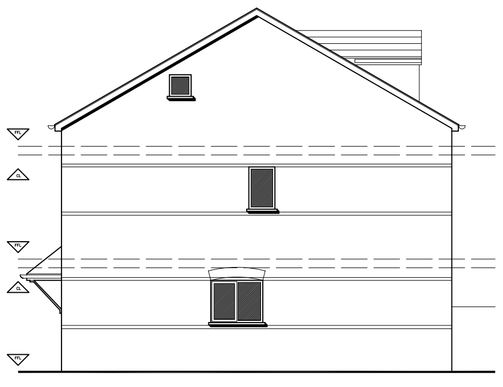

Proposed Side Elevation1:100

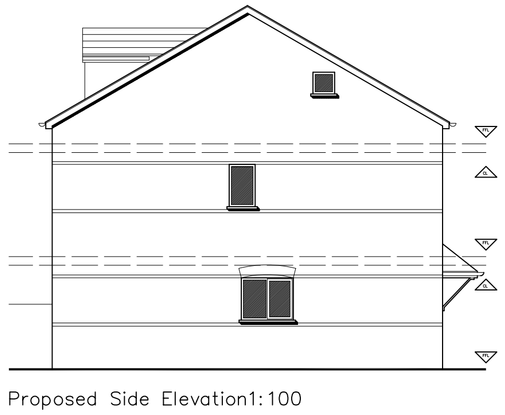

Proposed Side Elevation1:100

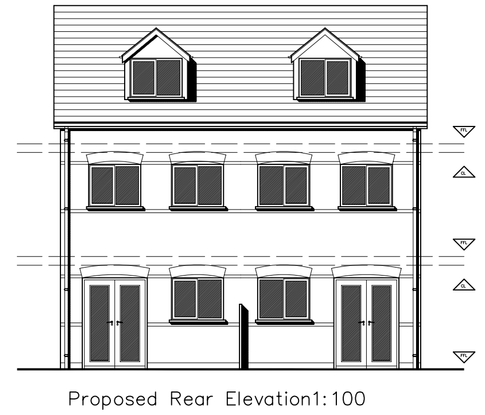

Proposed Rear Elevation1:100

AMENDMENTS

DRAWING TITLE	Proposed Location, Plans & Elevation		
JOB TITLE	Merrylees Road New Bold Heath Leicester		
DRAWING NUMBER	048.01		
SCALE	As Shown @ A1	DATE	28.01.08
DRAWN	KW	CHECKED	

walters architect

t: 0116 212 0119	69 Town Green Street
m: 0781 265 7919	Rothley
w: www.waltersarchitect.com	Leicester
e: info@waltersarchitect.com	LE7 7NW

Figured dimensions must be taken in preference to scaled dimensions and any discrepancies or errors are to be referred to the Architect. Contractors, sub-contractors and suppliers must verify all dimensions on site before commencing work or making any workshop drawings. Copyright Reserved ©