

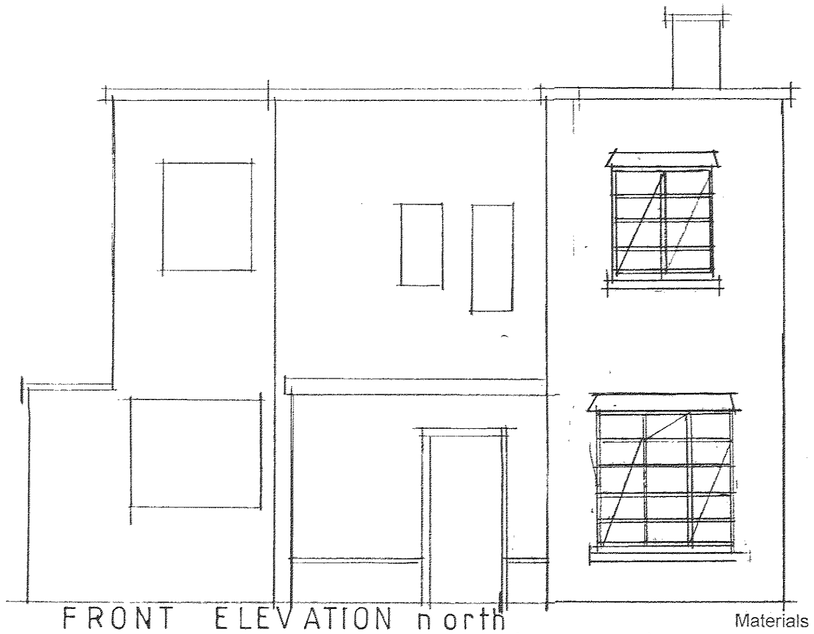



FRONT ELEVATION north

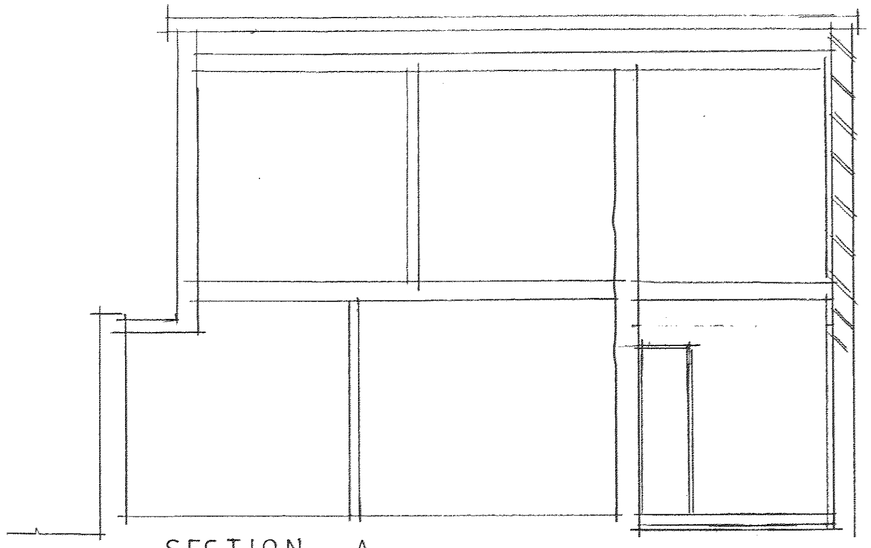


SECTION A

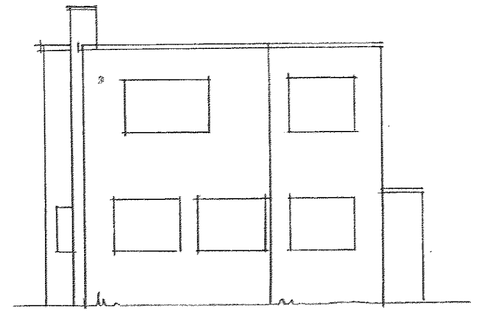

REAR

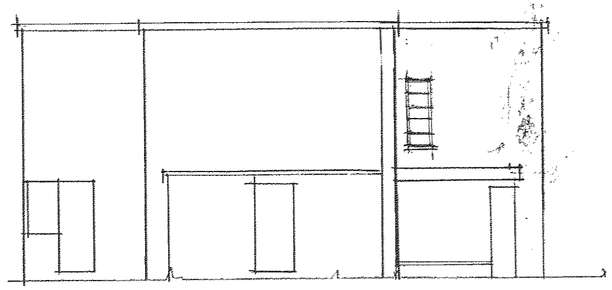

EAST

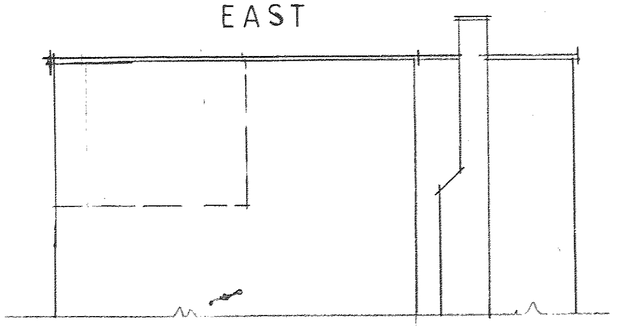

WEST

ELEVATIONS 1:100 scale


Materials

All wall surfaces rendered to match the existing


Flat roofs behind the parapet walls with a G.R.P. membrane as before

Windows Thermal break aluminium with fenestration set out to Copy the existing.


Existing copings will be re cycled and new ones to match the existing Will be made.

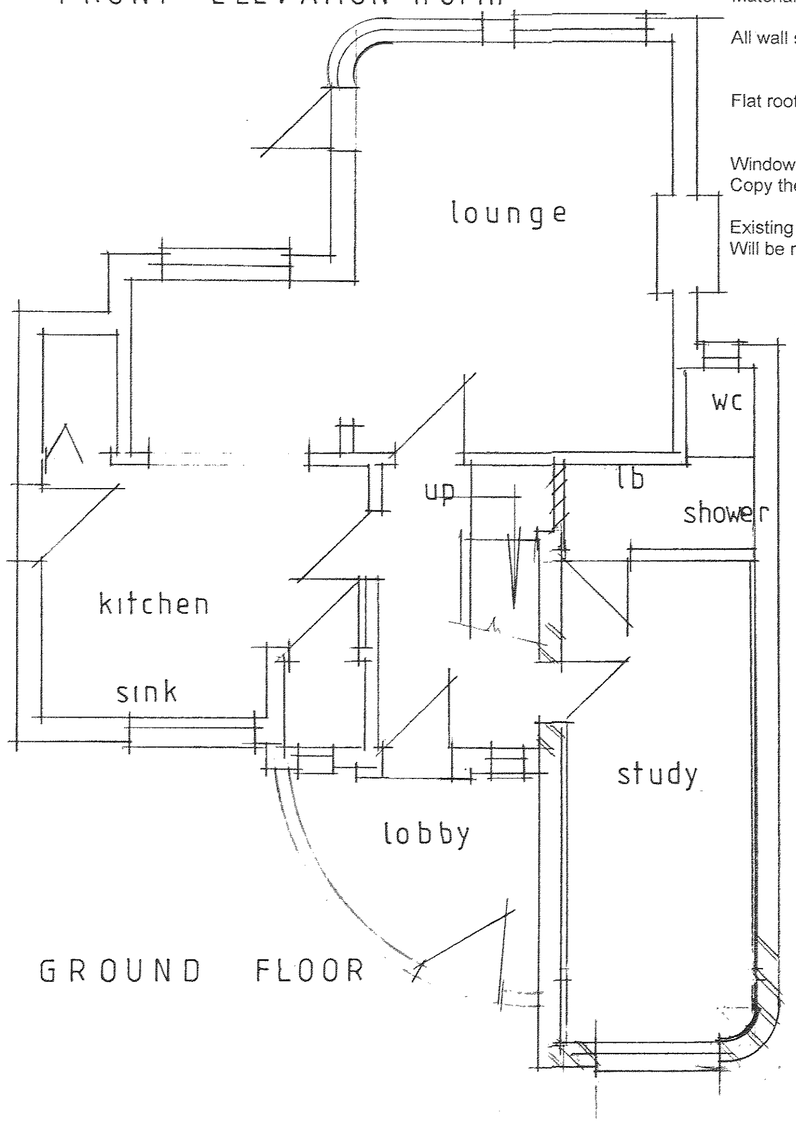

GROUND FLOOR

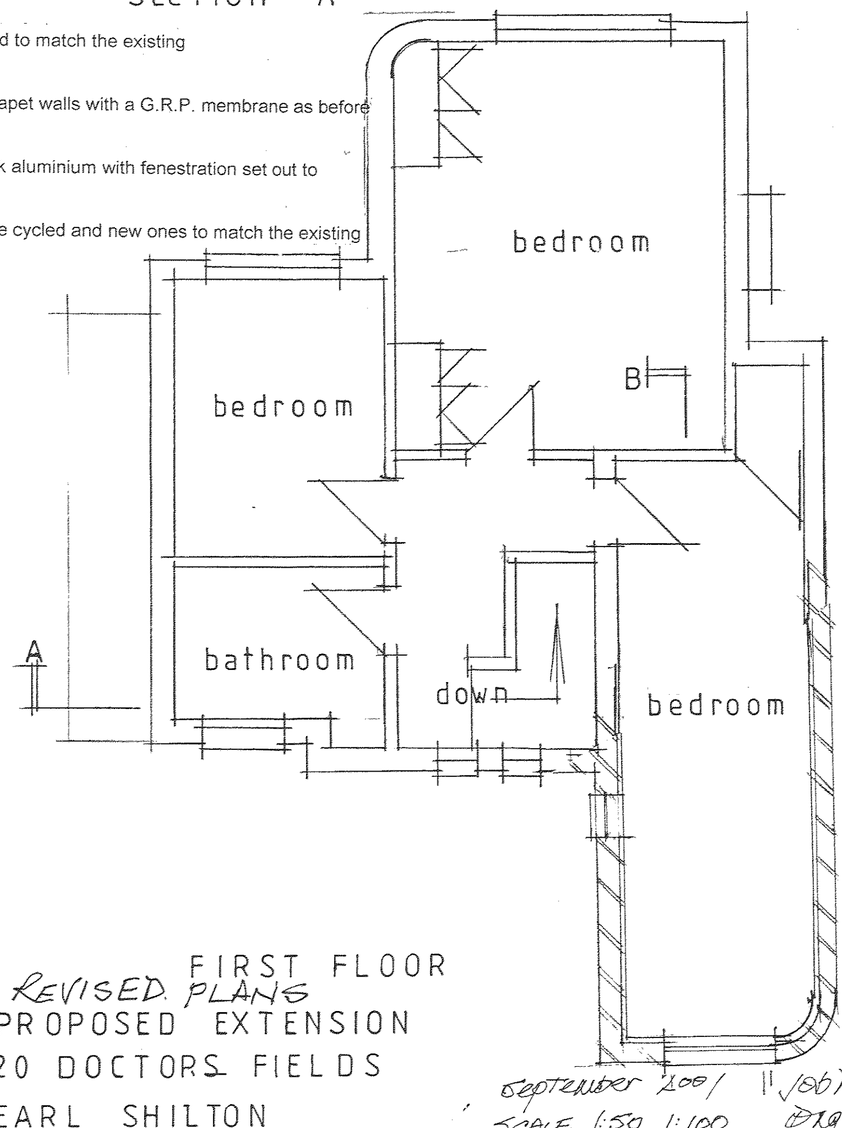

FIRST FLOOR

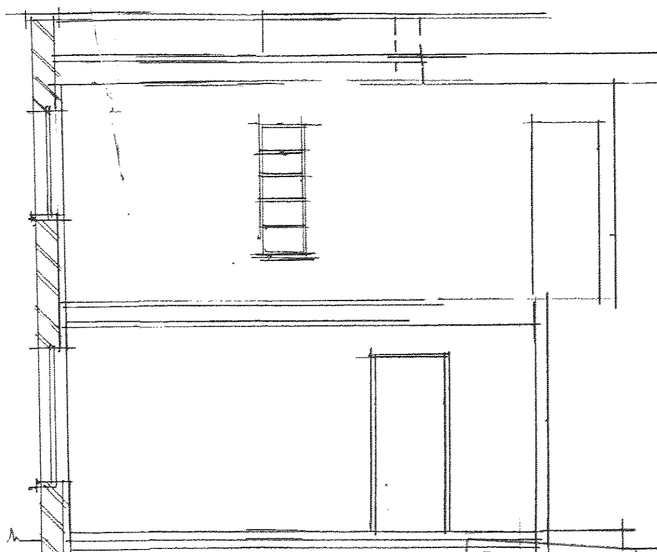

SECTION B

REVISED PLANS

PROPOSED EXTENSION

20 DOCTORS FIELDS

EARL SHILTON

September 2007

SCALE 1:50 1:100

Job No 4364

Dwg No 2

A. Patrick Flint FRICS
Chartered Building Surveyor
The Acorns
472b Glory Road,
Leicester
LE3 9QD
Tel (0116) 232 0077
Fax (0116) 287 5317

DEVELOPMENT SERVICES

- 2 JAN 2008

RECEIVED