
D. H. BUILDERS LTD

PROPOSED NEW DWELLINGS
THE GLEBE,
NORTON JUXTA TWYCROSS.

PLOT 2 ELEVATIONS

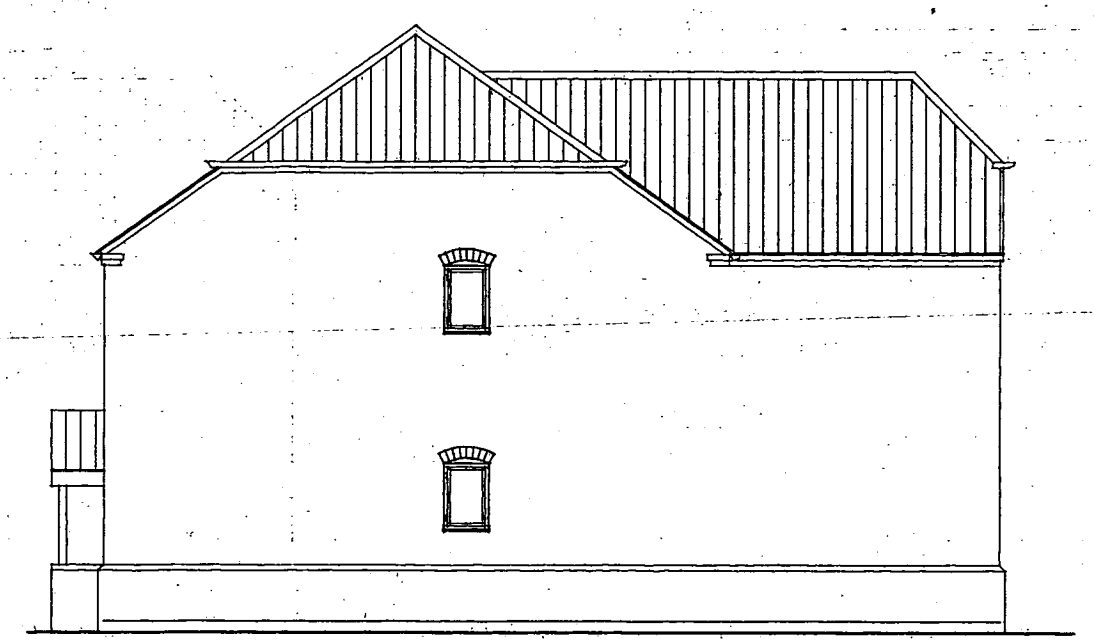


WEST



NORTH

SCALE 1:100
DATE 24/7/7

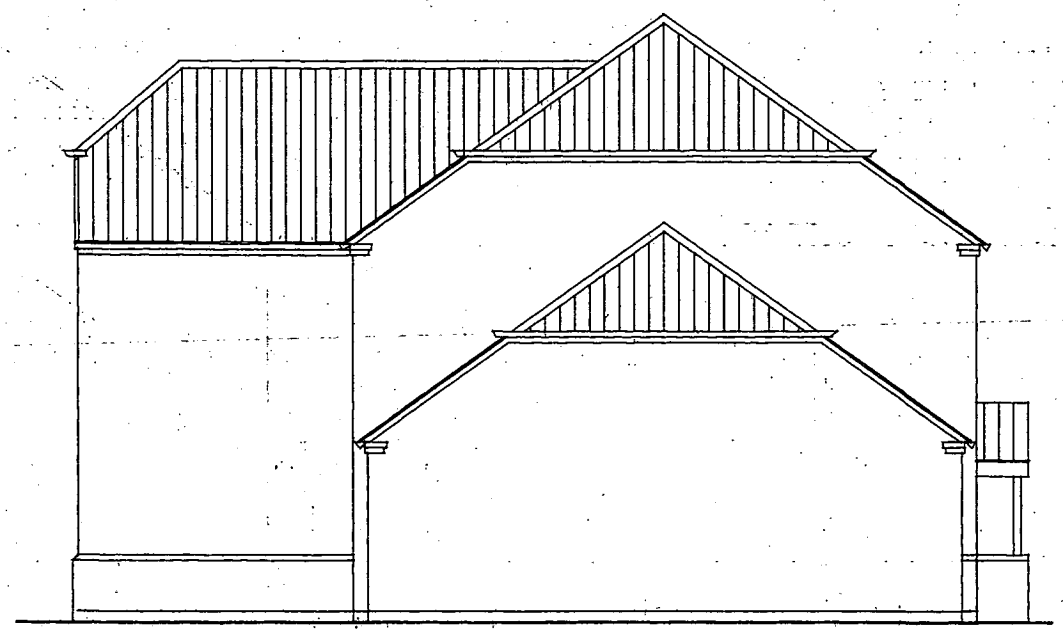

SOUTH



EAST

DAVID NEWBOLD ASSOCIATES,
1 HAWTHORN AVENUE,
BREASTON,
DERBY, DE72 3BL,
TEL/FAX 01332 875073.
E-MAIL DAVID@DNEWBOLD.ORANGEHOME.CO.UK

DRAWING No:70724:5

REVISIONS