




DRAFT


- Site Boundary
- Existing Vegetation to be Retained
Refer to the Arboricultural Report
- Existing Tree to be Retained
Refer to the Arboricultural Report
- Existing Grassland to be Retained
To be Oversewn with a Species Rich Meadow Mix
- Proposed Tree Planting
- Proposed Semi Native Shrub Planting
- Proposed Native Shrub Planting
- Proposed Marginal/Aquatic Planting
- Proposed Amenity Grass
- Proposed Wetland Meadow Grass to Base of Seasonally Wet of Attenuation Features
- Proposed SUDS Feature Permanently Wet Area
- Proposed Path - Primary Recreational
Route Material: Self binding yellow gravel
Width: 2m
- Proposed Path - Primary Recreational
Route Material Coloured Tarmac Width: 2m
- Dropped Kerb
- Proposed Wildflower Species-Rich Meadow
- Proposed Ornamental Shrub Planting to Plots. Refer to East Midlands Landscaping plans for details



Proposed Plan
Scale 1:500 @A1

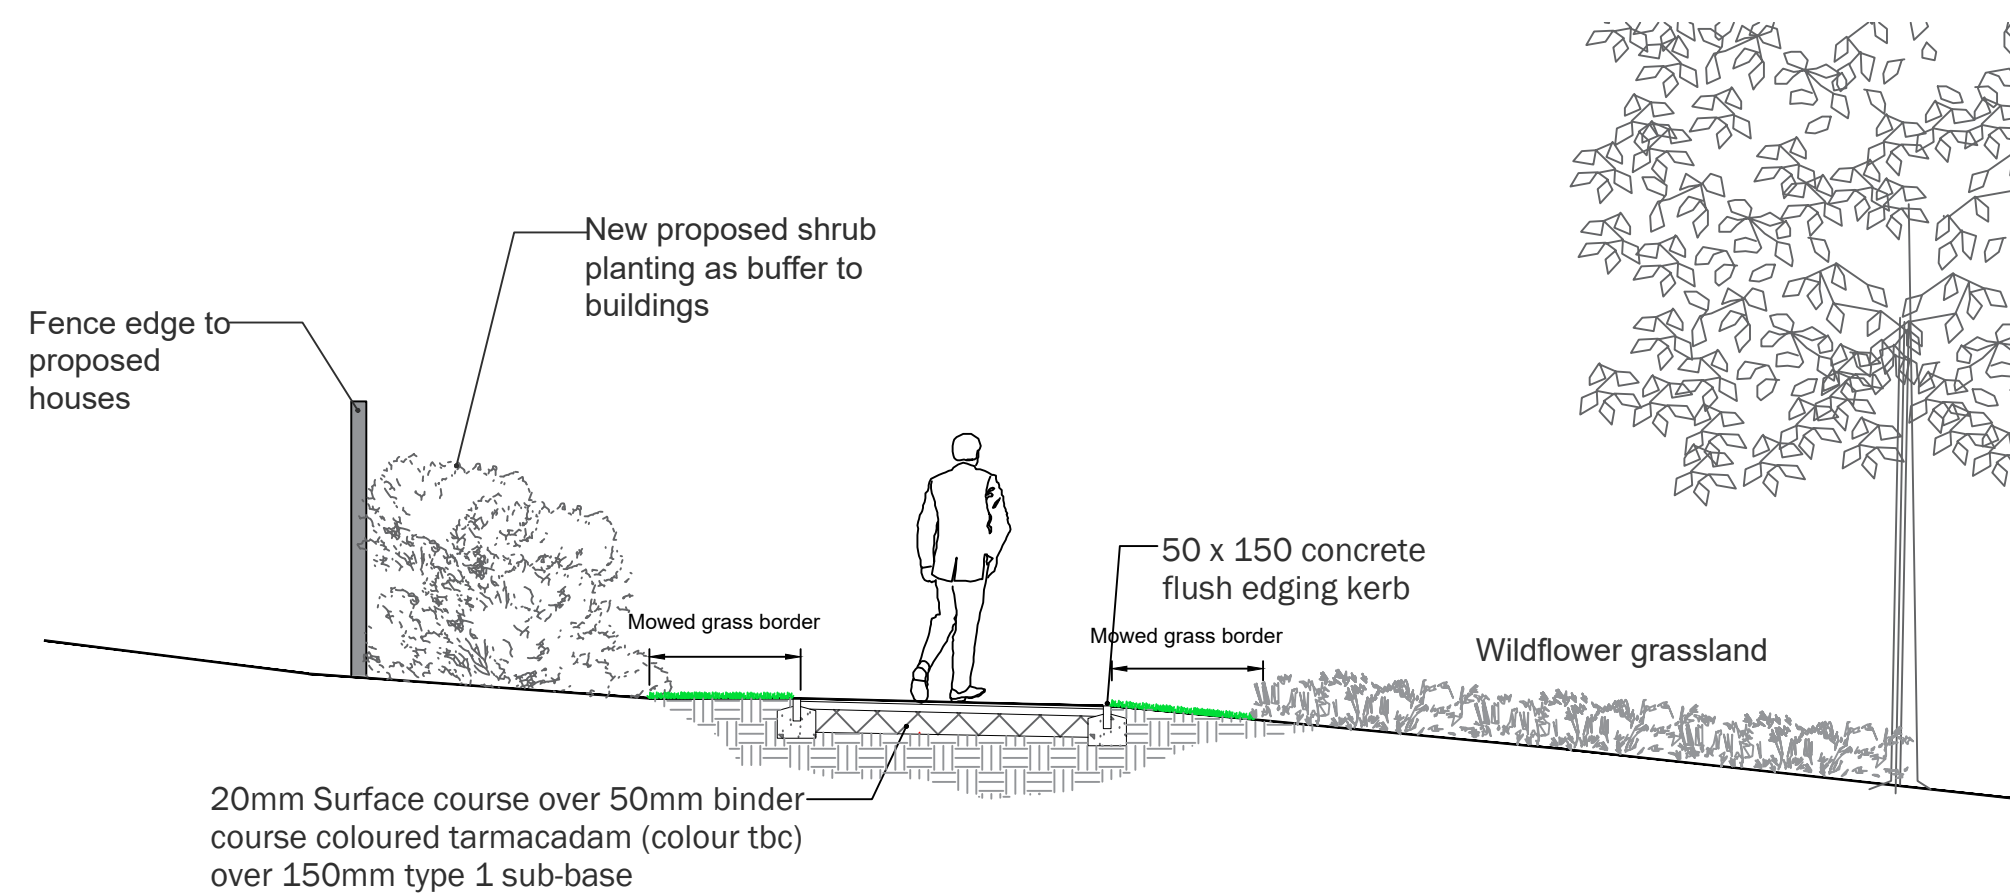

Typical Section A through Public Right of Way Footpath
Scale 1:50 @A1

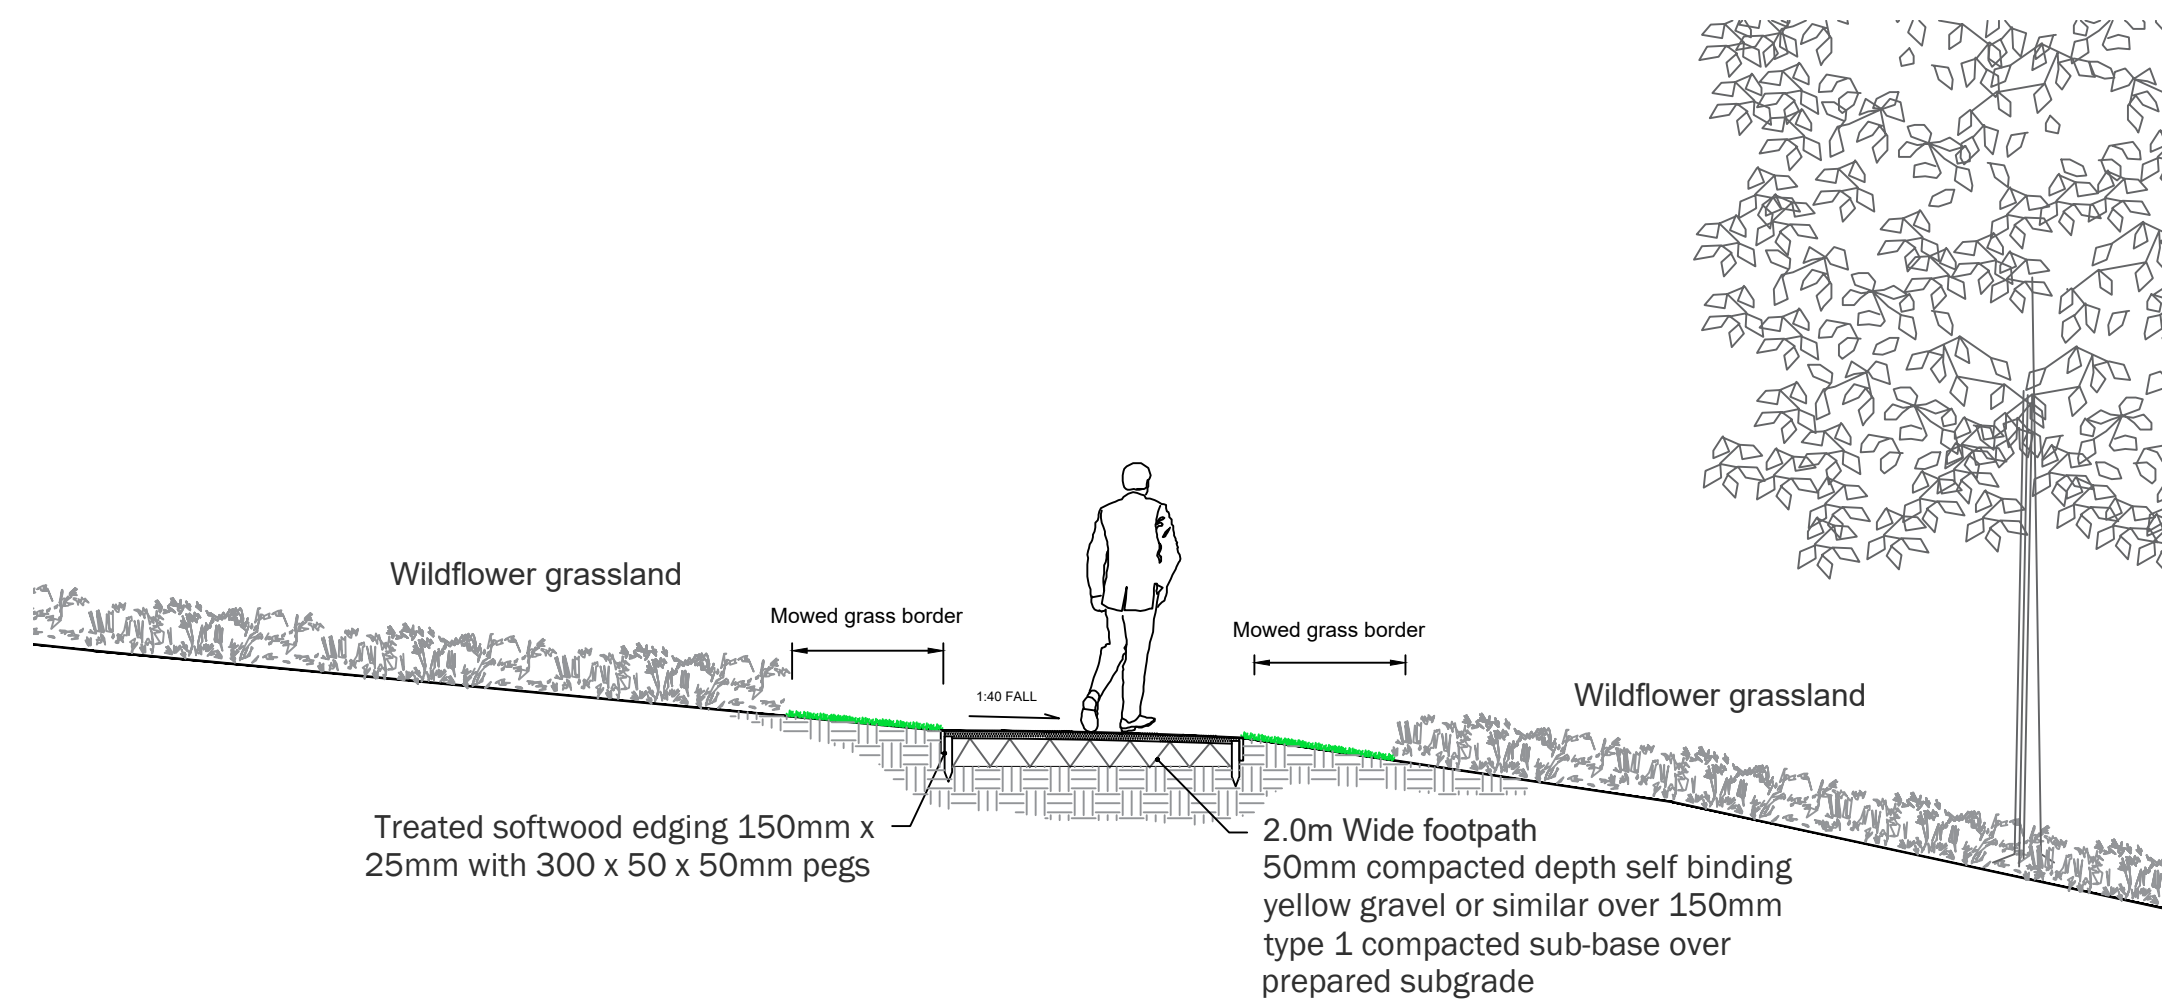

Typical Section B through Public Right of Way Footpath
Scale 1:50 @A1

For further guidance, refer to HSE Construction (Design and Management) Regulations 2015.
This drawing is to be read in conjunction with all other drawings and specifications within the package.
These drawings have been prepared for design development and costing purposes only.
All dimensions in millimetres unless otherwise specified.
Do not scale off this drawing, written dimensions to be taken only.
All base plans used are provided by the client and architect, except where otherwise expressly agreed in writing. EDP shall have no responsibility or liability for any loss direct or consequential.
This drawing must not be copied in whole or part without prior written consent from EDP.

purpose of issue **PLANNING**

a	Minor change to specified materials	28-04-2023	NMa
-	Original	06-04-2023	NMa
rev	description	date	by

client
Barwood Homes Limited & J H Hallam & Son Limited
project title
Land Off Beech Drive, Thornton

drawing title
PROW - Plan and Sections

Sheet 01 of 1
date **28 APRIL 2023** drawn by **NMa**
drawing number **edp6140_d039a** checked **HMc**
scale **As indicated@ A1** QA

edp the environmental dimension partnership

Registered office: 01285 740427 - www.edp-uk.co.uk - info@edp-uk.co.uk

