


Block Plan

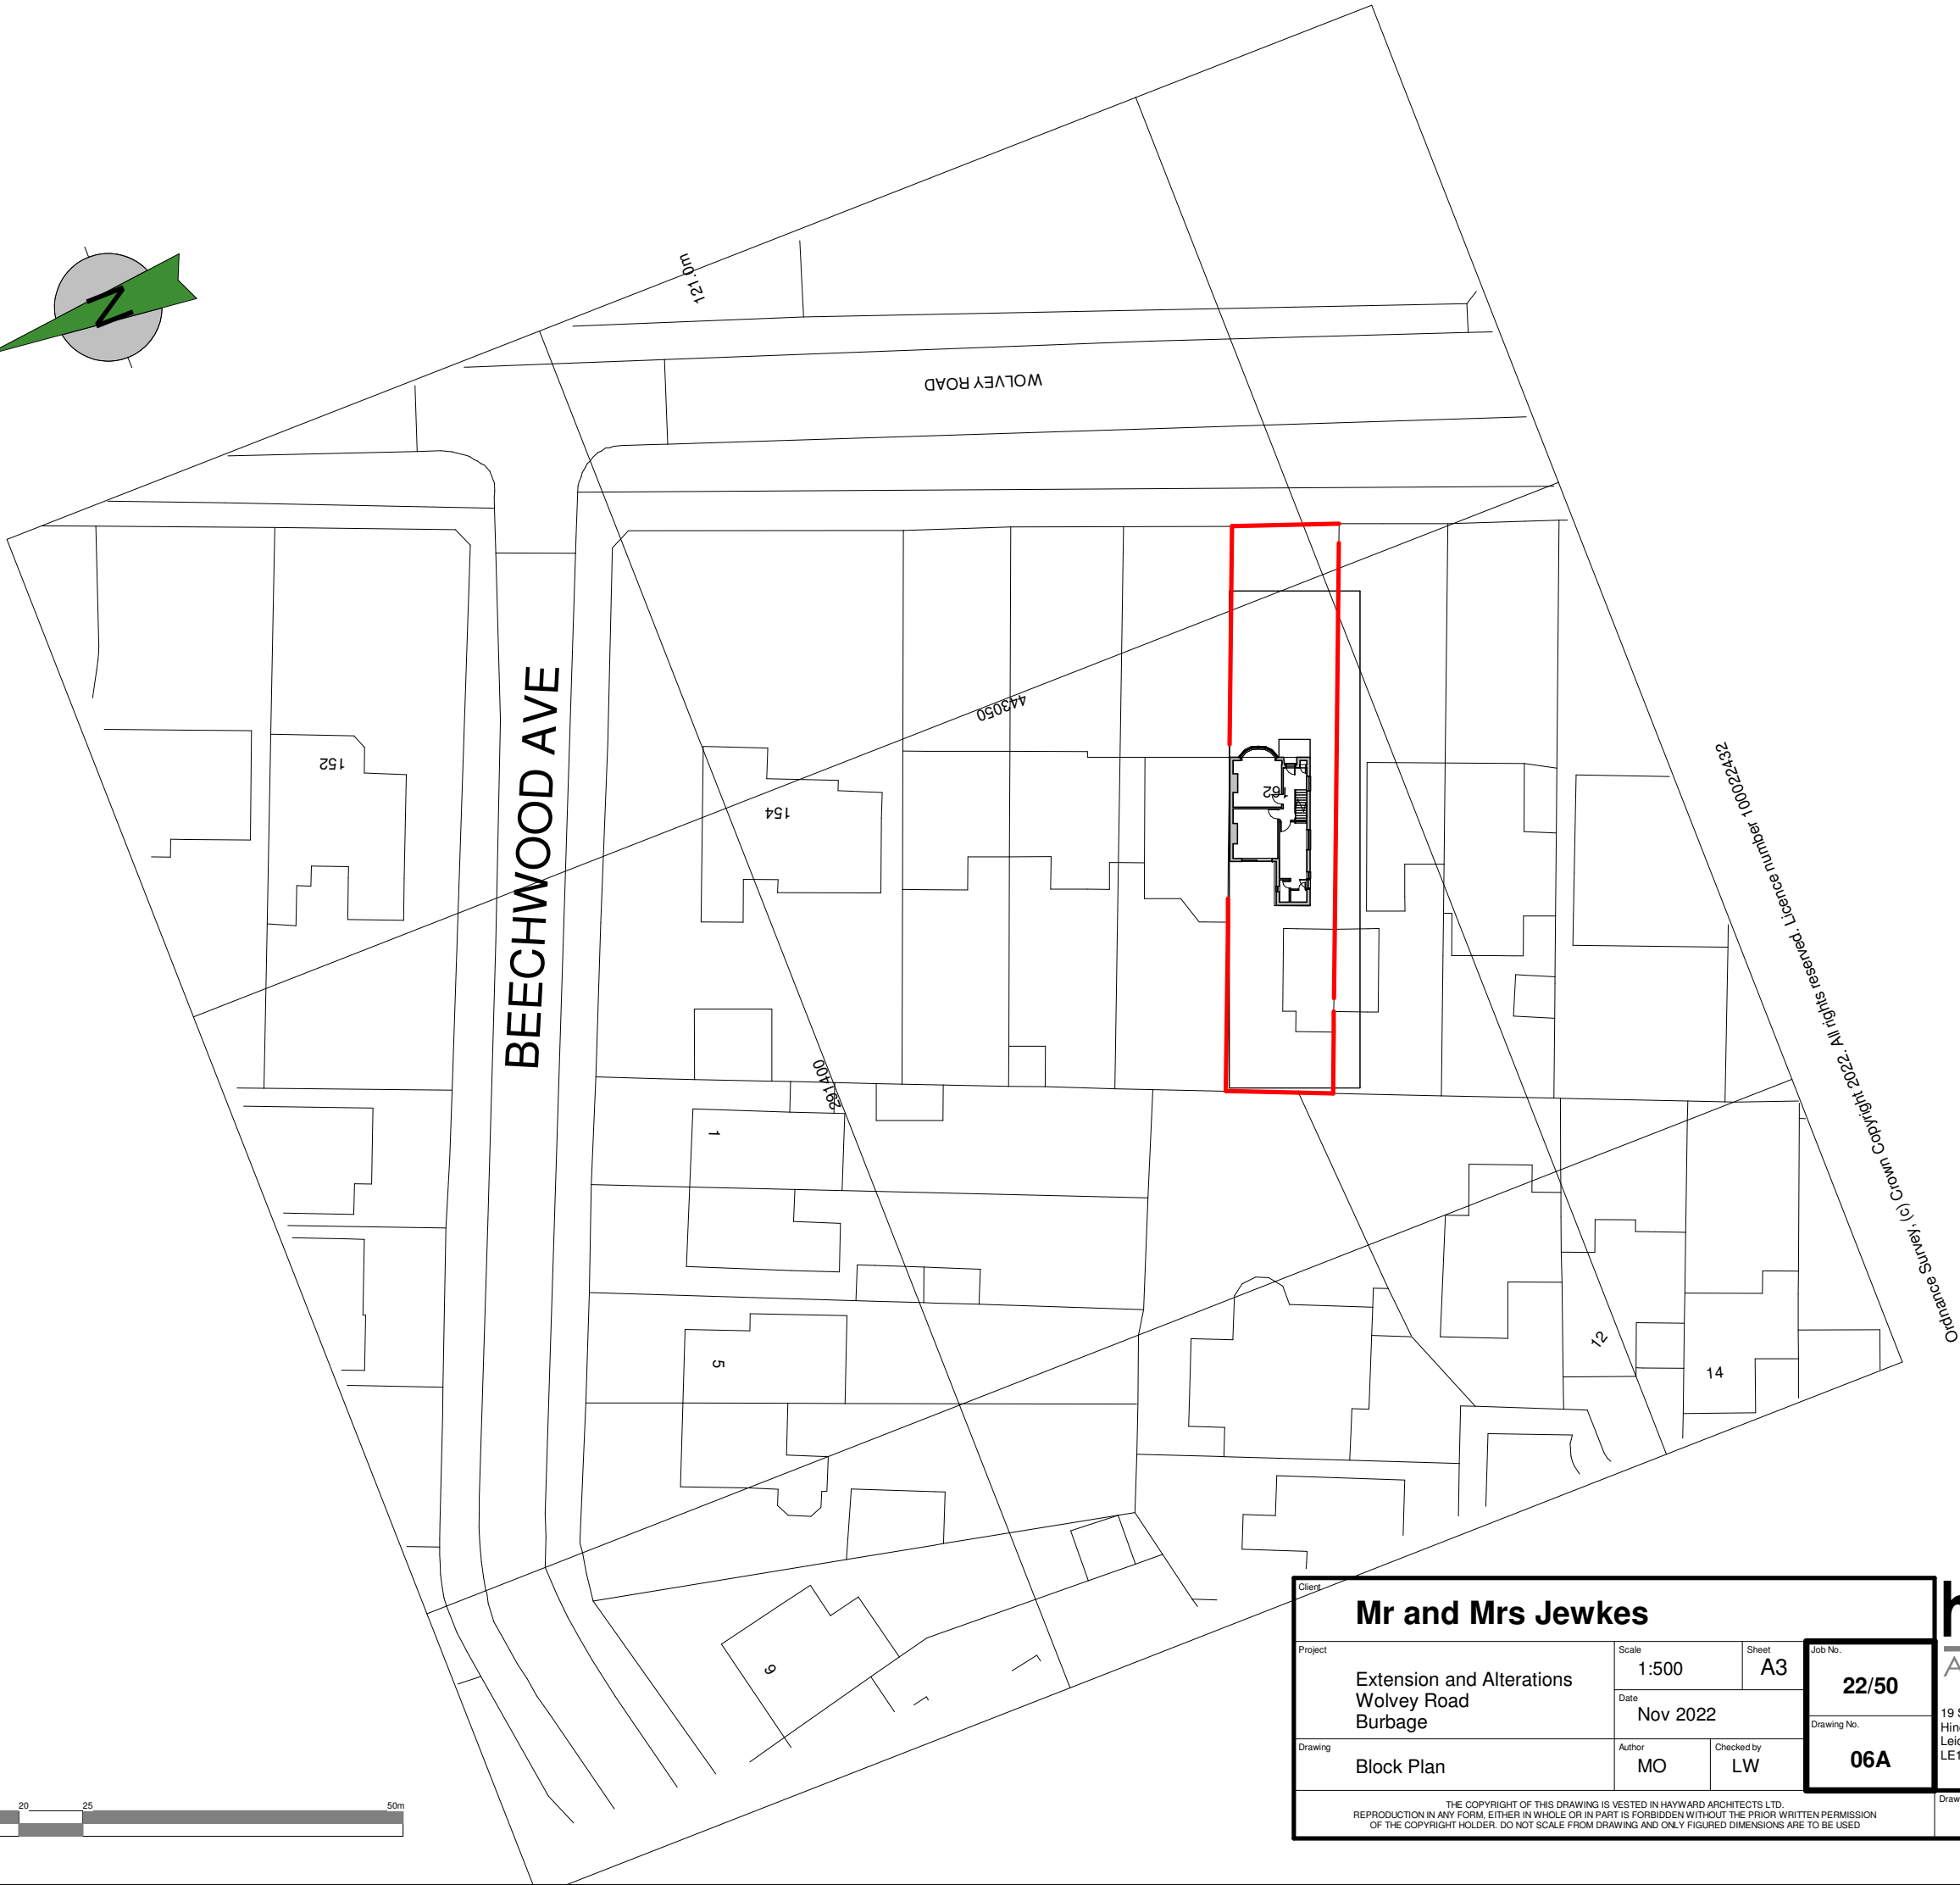

Client Mr and Mrs Jewkes			
Project Extension and Alterations Wolvey Road Burbage	Scale 1:500	Sheet A3	Job No. 22/50
	Date Nov 2022		
Drawing Block Plan	Author MO	Checked by LW	Drawing No. 06A
THE COPYRIGHT OF THIS DRAWING IS VESTED IN HAYWARD ARCHITECTS LTD. REPRODUCTION IN ANY FORM, EITHER IN WHOLE OR IN PART IS FORBIDDEN WITHOUT THE PRIOR WRITTEN PERMISSION OF THE COPYRIGHT HOLDER. DO NOT SCALE FROM DRAWING AND ONLY FIGURED DIMENSIONS ARE TO BE USED.			



hayward
ARCHITECTS LTD

19 Station Road
Hinckley
Leicestershire
LE10 1AW

Tel: 01455 635 665
Fax: 01455 618 971
www.hayward-architects.co.uk

Drawing Status
Planning