Leicestershire County Council

FORM A

DEVELOPMENT SERVICES

25 OCT 2007

RECEIVED

TOWN & COUNTRY PLANNING ACT 1990
APPLICATION FOR CONSENT TO CARRY OUT WORK ON TREE(S) PROTECTED BY A COUNTY COUNCIL TREE PRESERVATION ORDER

Before completing this form please read the accompanying notes on page 3 and 4

For official use only
Application no.

Date received

1) APPLICANT'S DETAILS	
Name of Applicant: MR. GRIFFITHS	Name of Applicant's Agent (*if applicable*): WRITTLE PARK ARBORICULTURAL CONSULTANCY LTD
Address: 20 LYNDENE CLOSE EARL SHILTON LEICESTER LE9 7FE	Address: 62 VICTORIA ROAD WRITTLE CHELMSFORD ESSEX CM1 3PA
Daytime Telephone number: 01455 442350	Telephone number: 01245 248033
Email:	Email: jacqui@writtlepark.co.uk

2) THE TREE PRESERVATION ORDER

I wish to apply to the Council for consent to carry out work on a tree(s) protected by a County Tree Preservation Order.

Title of tree preservation order: *(If known):* Leicestershire County Council

3) THE TREES AND THE APPLICANT'S INTEREST IN THEM

Give the address of the land on which the tree(s) stand *(if different from the applicant's address given in 1 above)*

Is the applicant the owner of the land? YES/~~NO~~ *(delete as appropriate)*

If NO, state the applicant's interest in the land *(e.g. Occupier, tenant, none etc.)*

4) THE APPLICATION

Please describe the proposed works to the tree(s) by completing the table below. If the works include felling of tree(s) state in the PROPOSED WORKS if you intend to plant a replacement tree(s).

TYPE OF TREE(S)	NO.	PROPOSED WORKS	REASONS FOR THE WORK
OAK	T3	TO FELL AND POISON RESULTANT STUMP.	IMPLICATED TO SUBSIDENCE OF THE PROPERTY. PLEASE FIND REPORTS ENCLOSED

5) PLAN

In the space below, please provide a sketch plan or street plan showing the location of the tree(s) in relation to the surrounding property:


Please see attached Site Plan.

DEVELOPMENT SERVICES
25 OCT 2007
RECEIVED

Please sign and date your application and send your completed form to your District Council

Signed: J Griffiths
On behalf of MR. GRIFFITHS.
(insert applicant's name if signed by Agent)
Date: 17/9/07

Site Plan/ Sketch illustrating tree positions:

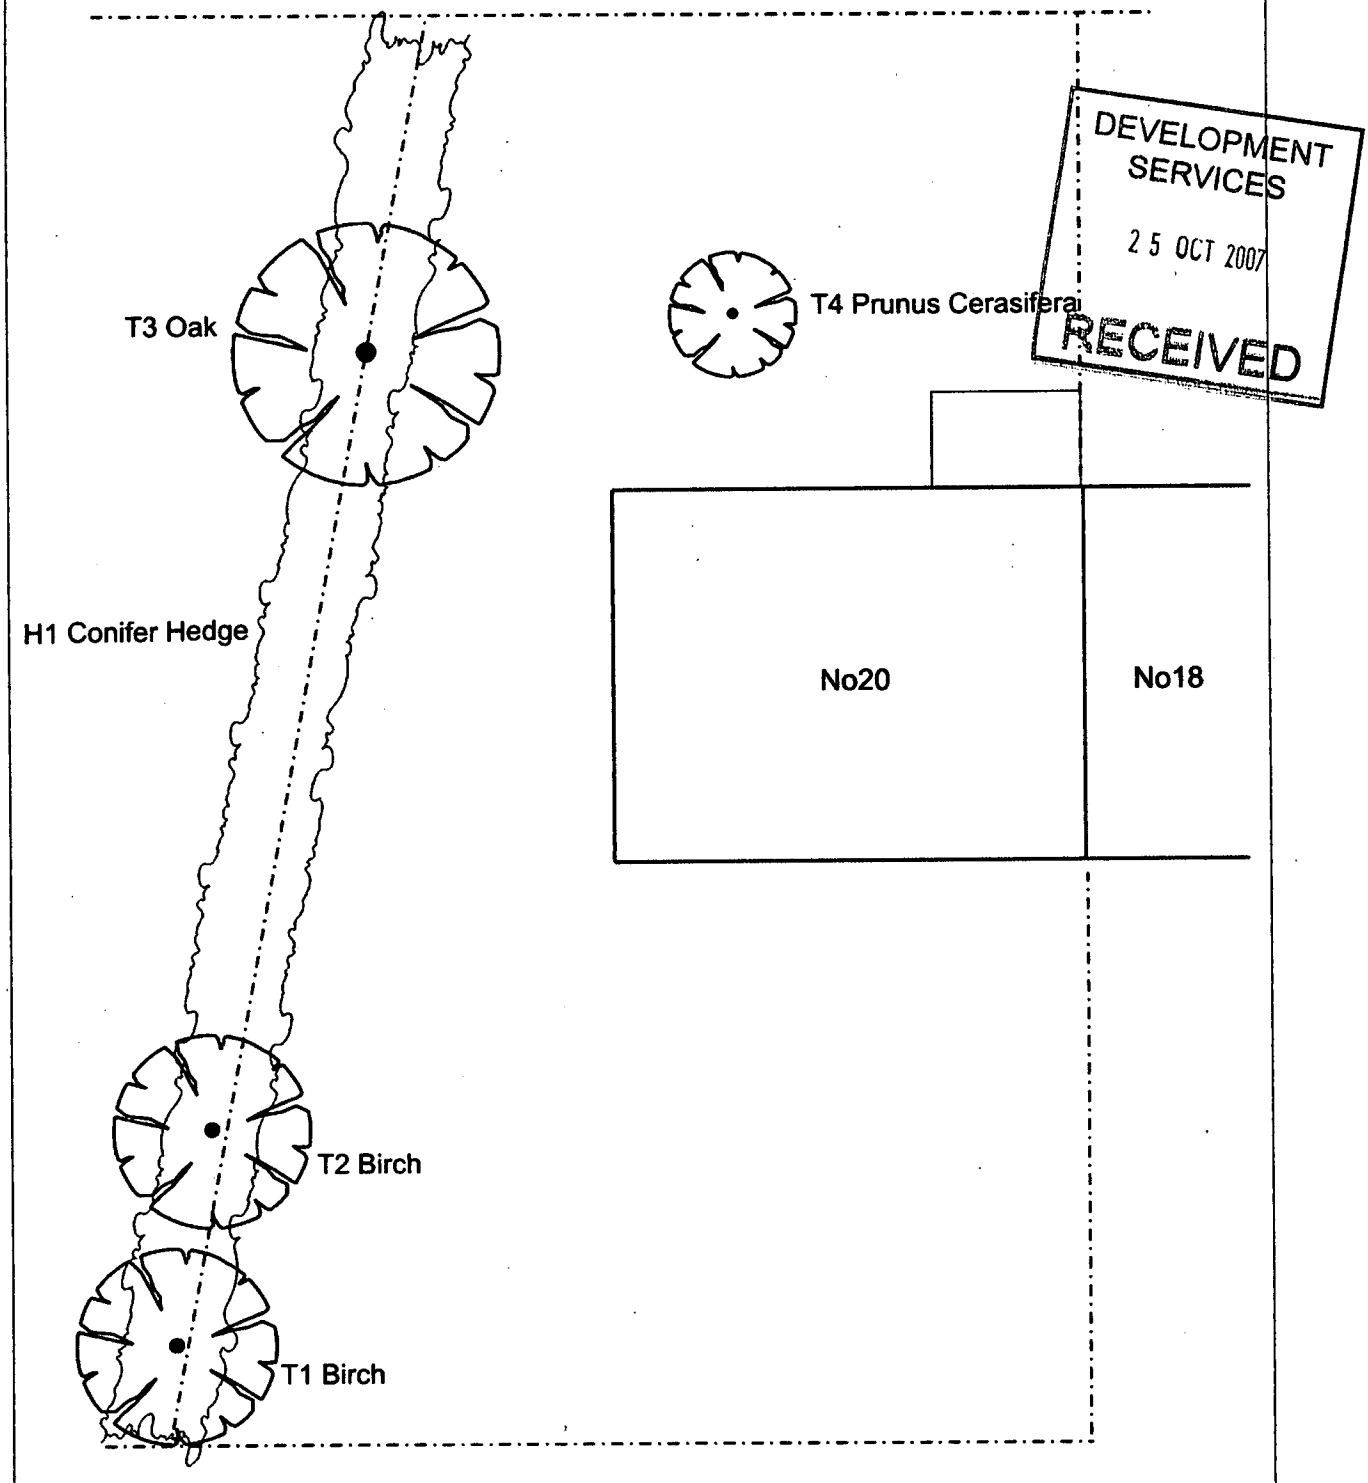

FRONT

Address:	20 Lyndene Close, Earl Shilton, Leicester LE9 7FE
Drawn by:	O.R. Booth
Date:	15th May 2007
Notes:	This plan is for illustrative purposes and not to scale. All measurements should be read from the tree schedule. Plan identifies trees within influencing distance of the property and does not record all features of the site.

North (Est.)

Writtle Park Arboricultural Consultancy