The Drawing is the property of NAME BELOW and must not be copied or reproduced in anyway whole or in part without the express permission of NAME BELOW in writing. The drawing is intended as an illustration only and is not to be taken as a representation made on costings. All work is to comply with current British Standard specifications Building Regulations and Statutory Authorities' regulations, whether specifically shown or not.This drawing is to be read in conjunction with the specification, Structural Eng's details and other specialists drawings. Dimensions must be checked on site and any discrepancies reported immediately. Written dims to be taken in preference to scaling.

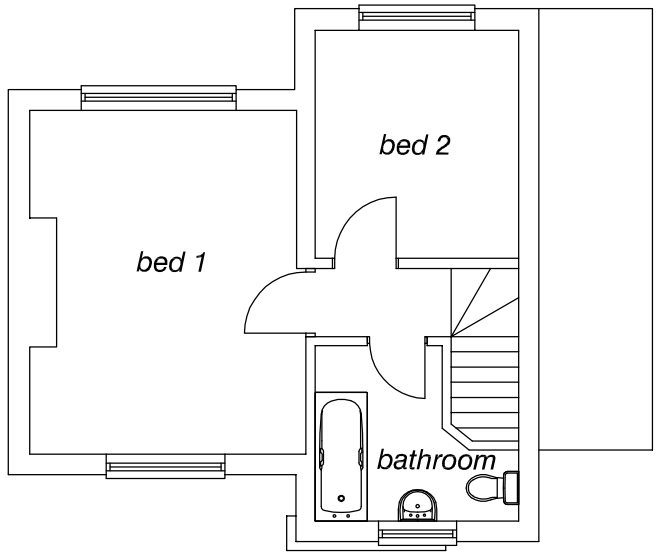

Existing First Floor Plan

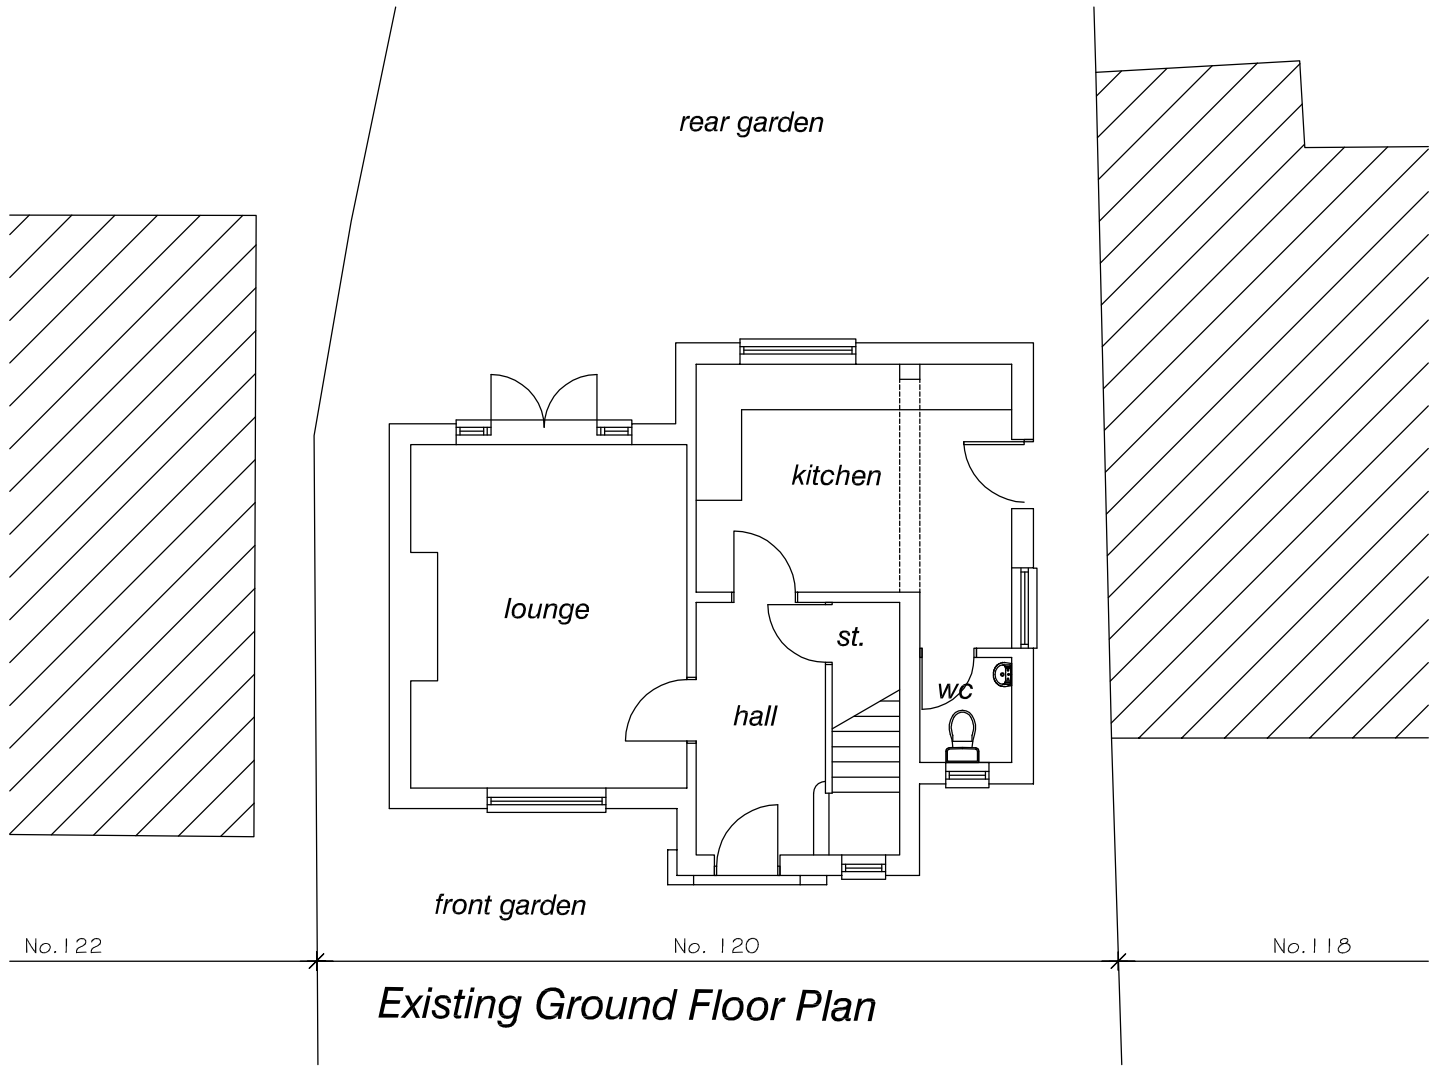

Existing Ground Floor Plan

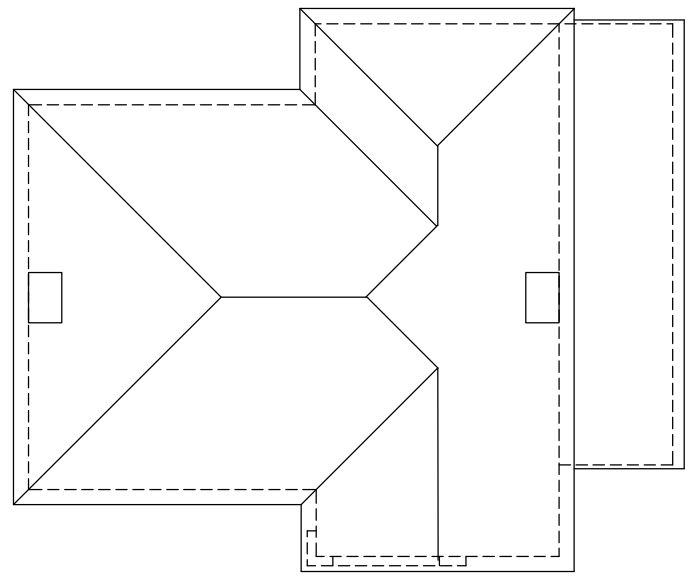

Roof Plan

Rev A. 05 APR 2010: Roof overhang indicated on roof plan for planning

PLANNING

Name : Mr & Mrs A. Luke
Address : 120 Stanley Road
Hinckley LE10 0HT

Date: Mar 2010
Scale: 1:100 @ A3

Drg. No:
10-AL-01a

EXISTING