


Please Note:

- This drawing may be printed and scaled FOR PLANNING PURPOSES.
- All dimensions to be CHECKED ON SITE and any DISCREPANCY reported to Perfect Planning.
- The site boundary shown is the best assumed from available data and does NOT represent legal ownership.
- All dimensions in mm unless otherwise stated.

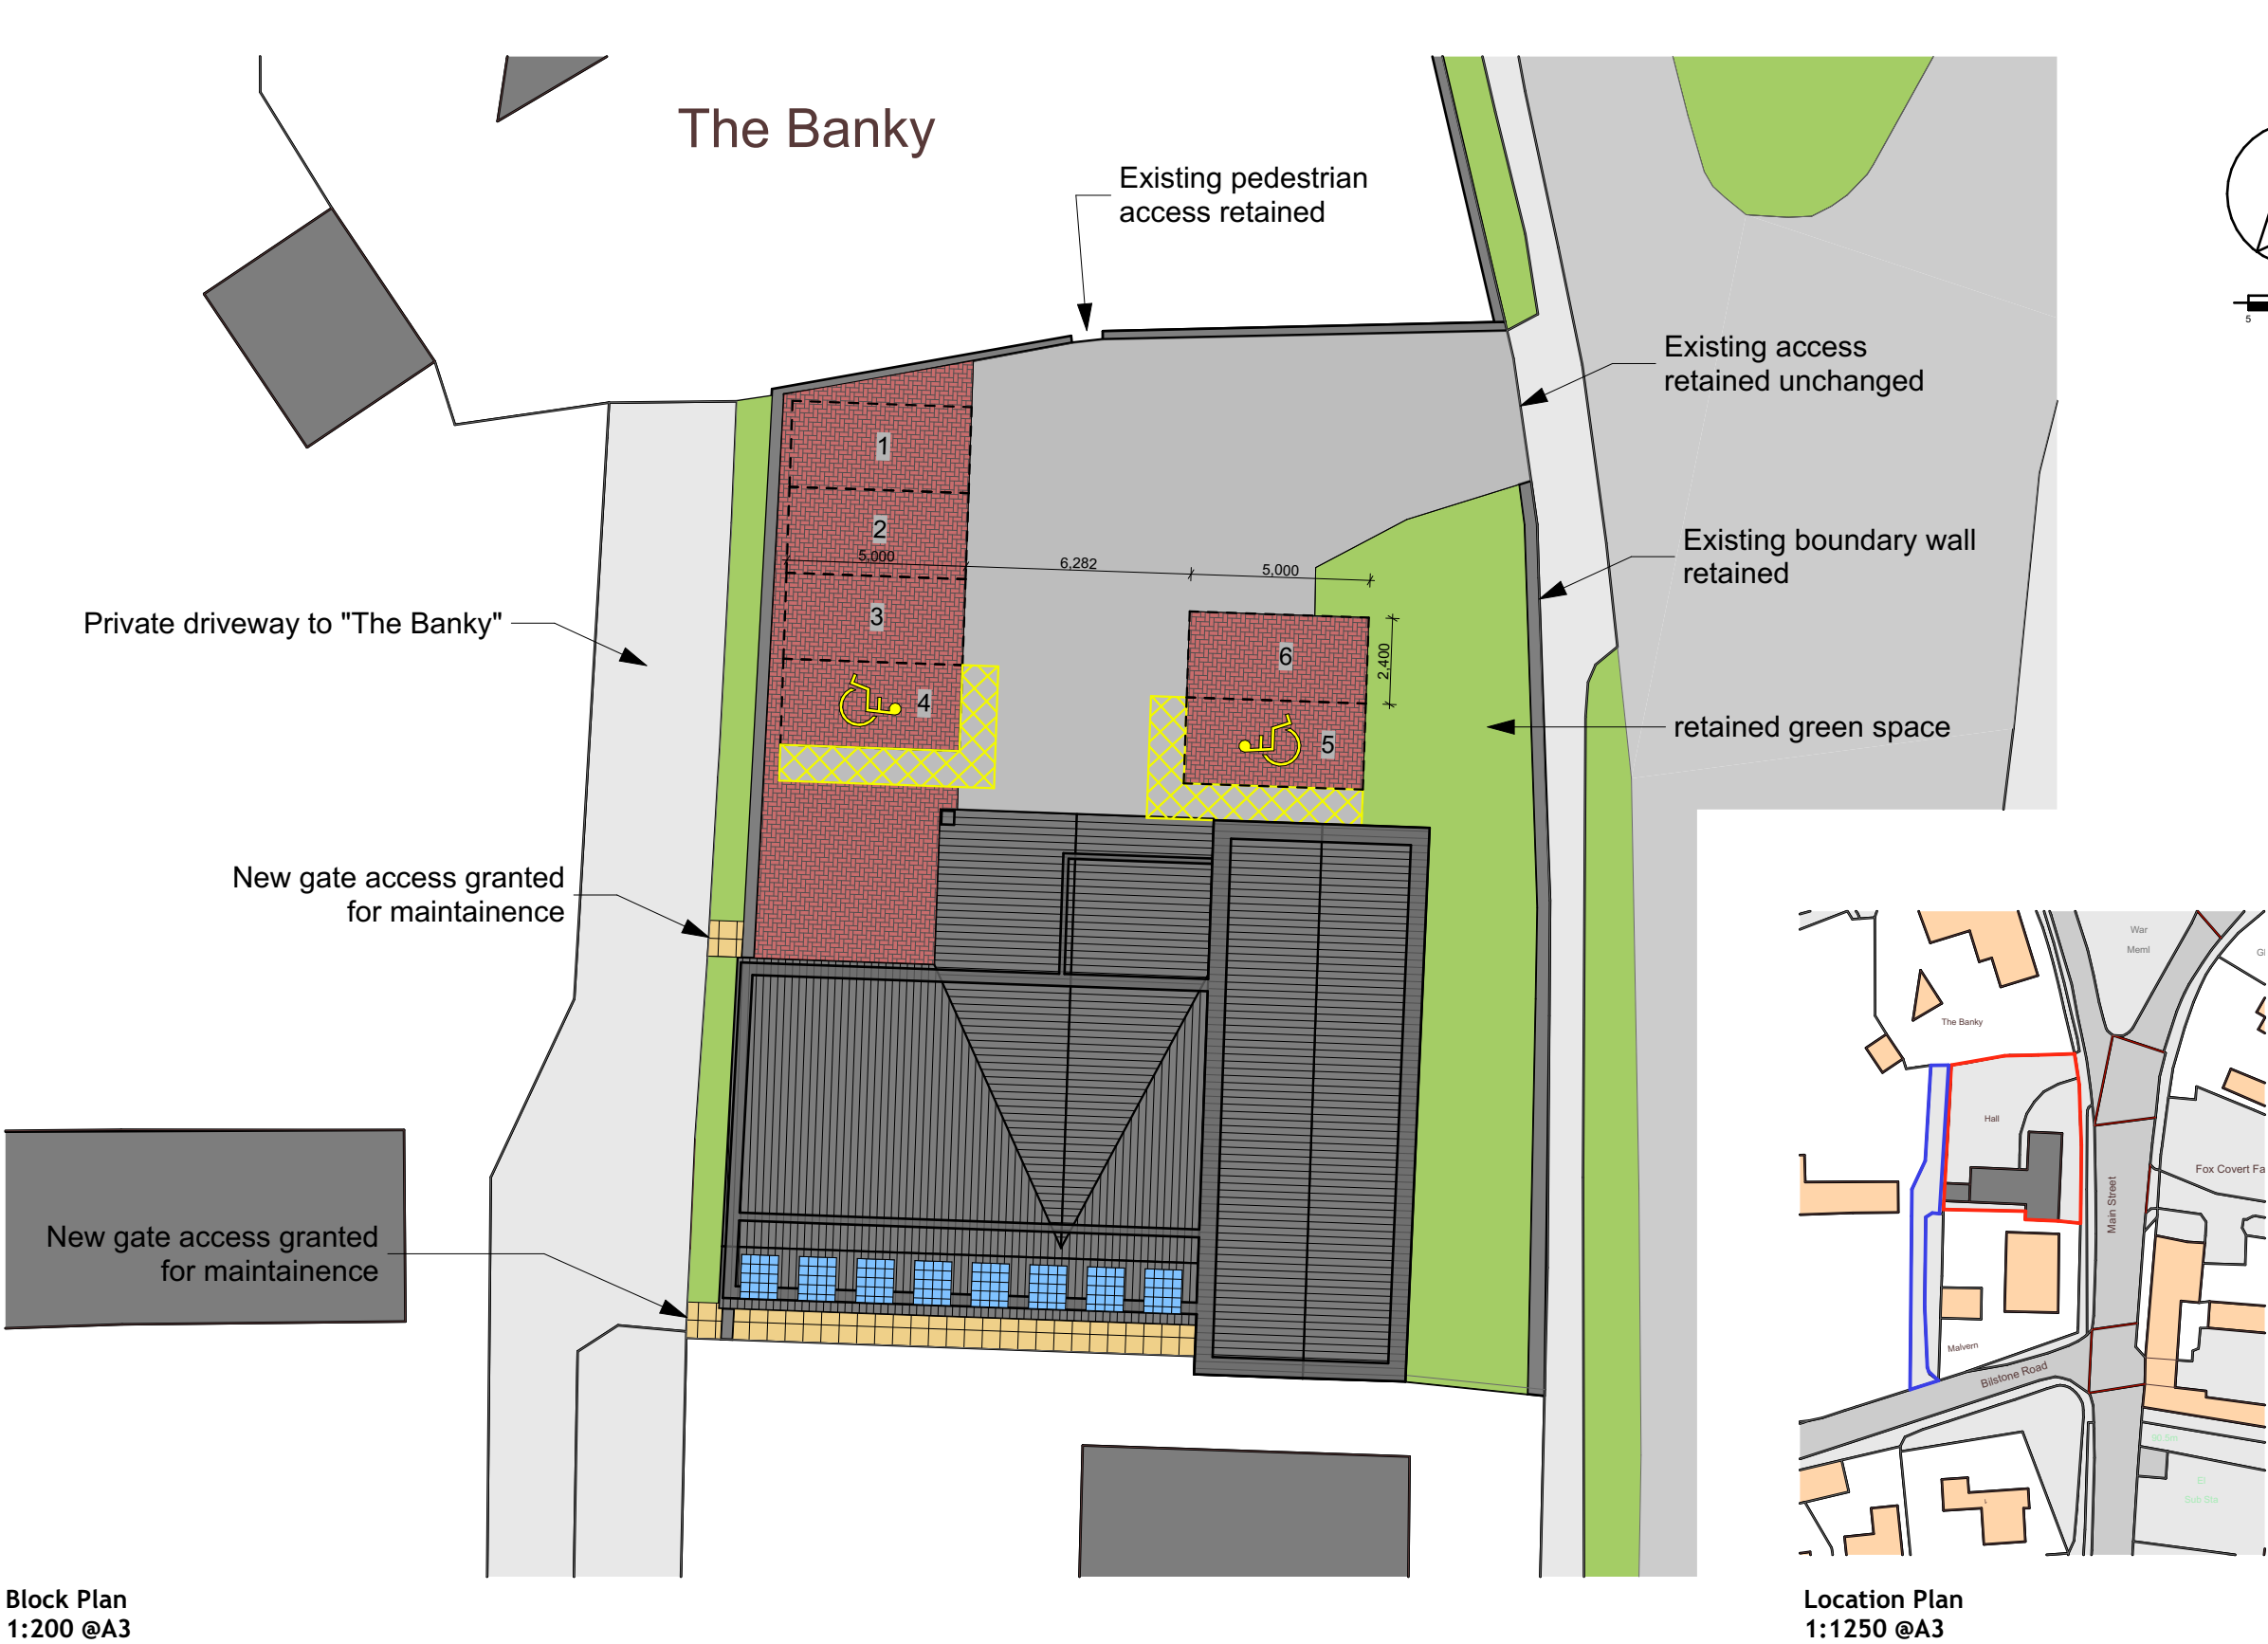

Revisions.



e: info@perfect-planning.co.uk
l: 01455 272943
t: +44 (0) 7904 224864
t: +44 (0) 7912 413144
w: www.perfect-planning.co.uk

Project:
Village Hall Restoration and Extension
Congerstone Village Hall
106 Main Street
Congerstone
Nuneaton
CV13 6LZ
Client:

Drawing Title:
Location and Block Plan

Drawing by:
AL / AC /
SK/ EB/ WJ

Checked by:
AL / AC

Date:
13-01-24

Scale:
Various@ A3

Drawing Number:
706-19

Revision: