


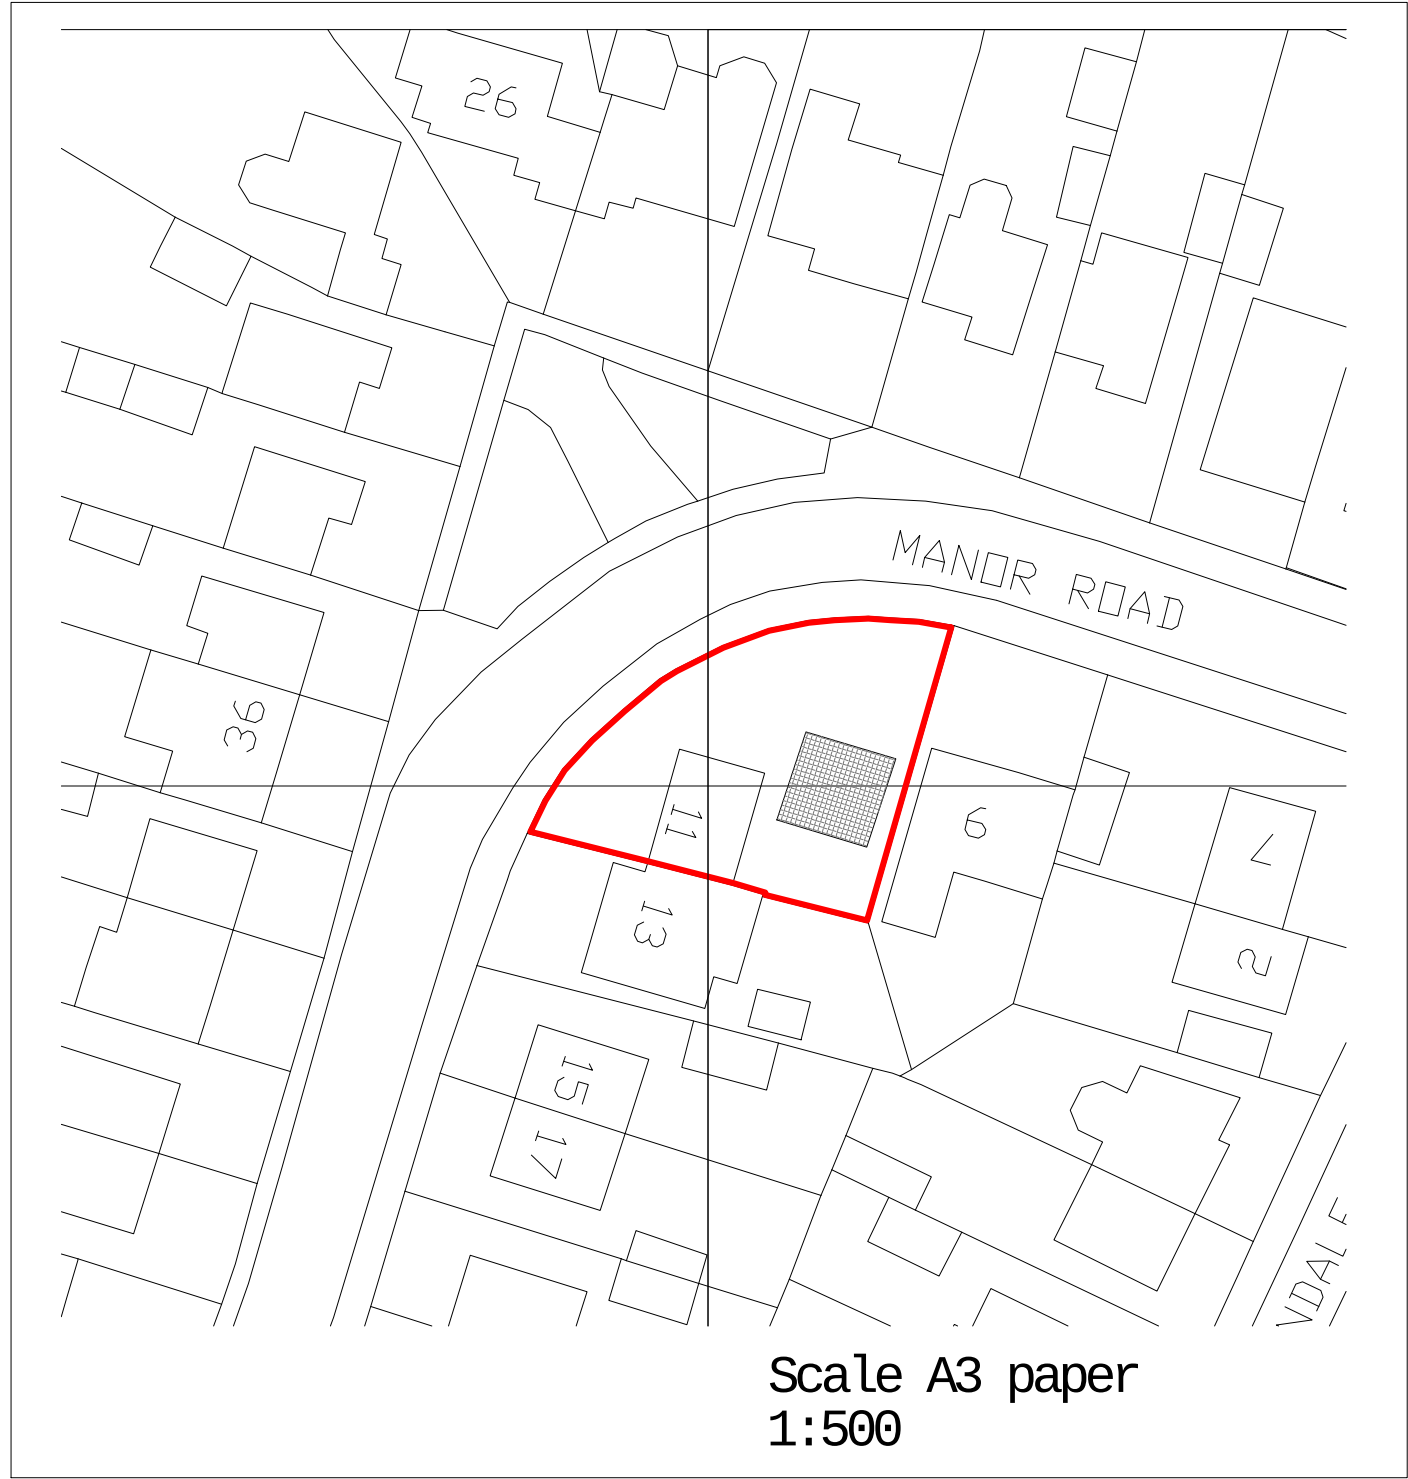

Proposed Double Garage
11 Manor Road Barlestone
For Mr S Palfreman

Scale A3 paper
As Noted
December 2023



01856 898 022
www.UKPlanningMaps.com



Produced on 26 February 2024 from the Ordnance Survey National Geographic Database and incorporating surveyed revision available at this date.
This map shows the area bounded by 442457 305539,442557 305539,442557 305639,442457 305639,442457 305539
Crown copyright and database rights 2024 OS 100054135. Supplied by copla ltd trading as UKPlanningMaps.com a licensed Ordnance Survey partner (OS 100054135).
Data licence expires 26 February 2025. Unique plan reference: v1e//1064817/1434150



Scale A3 paper
1:1250