


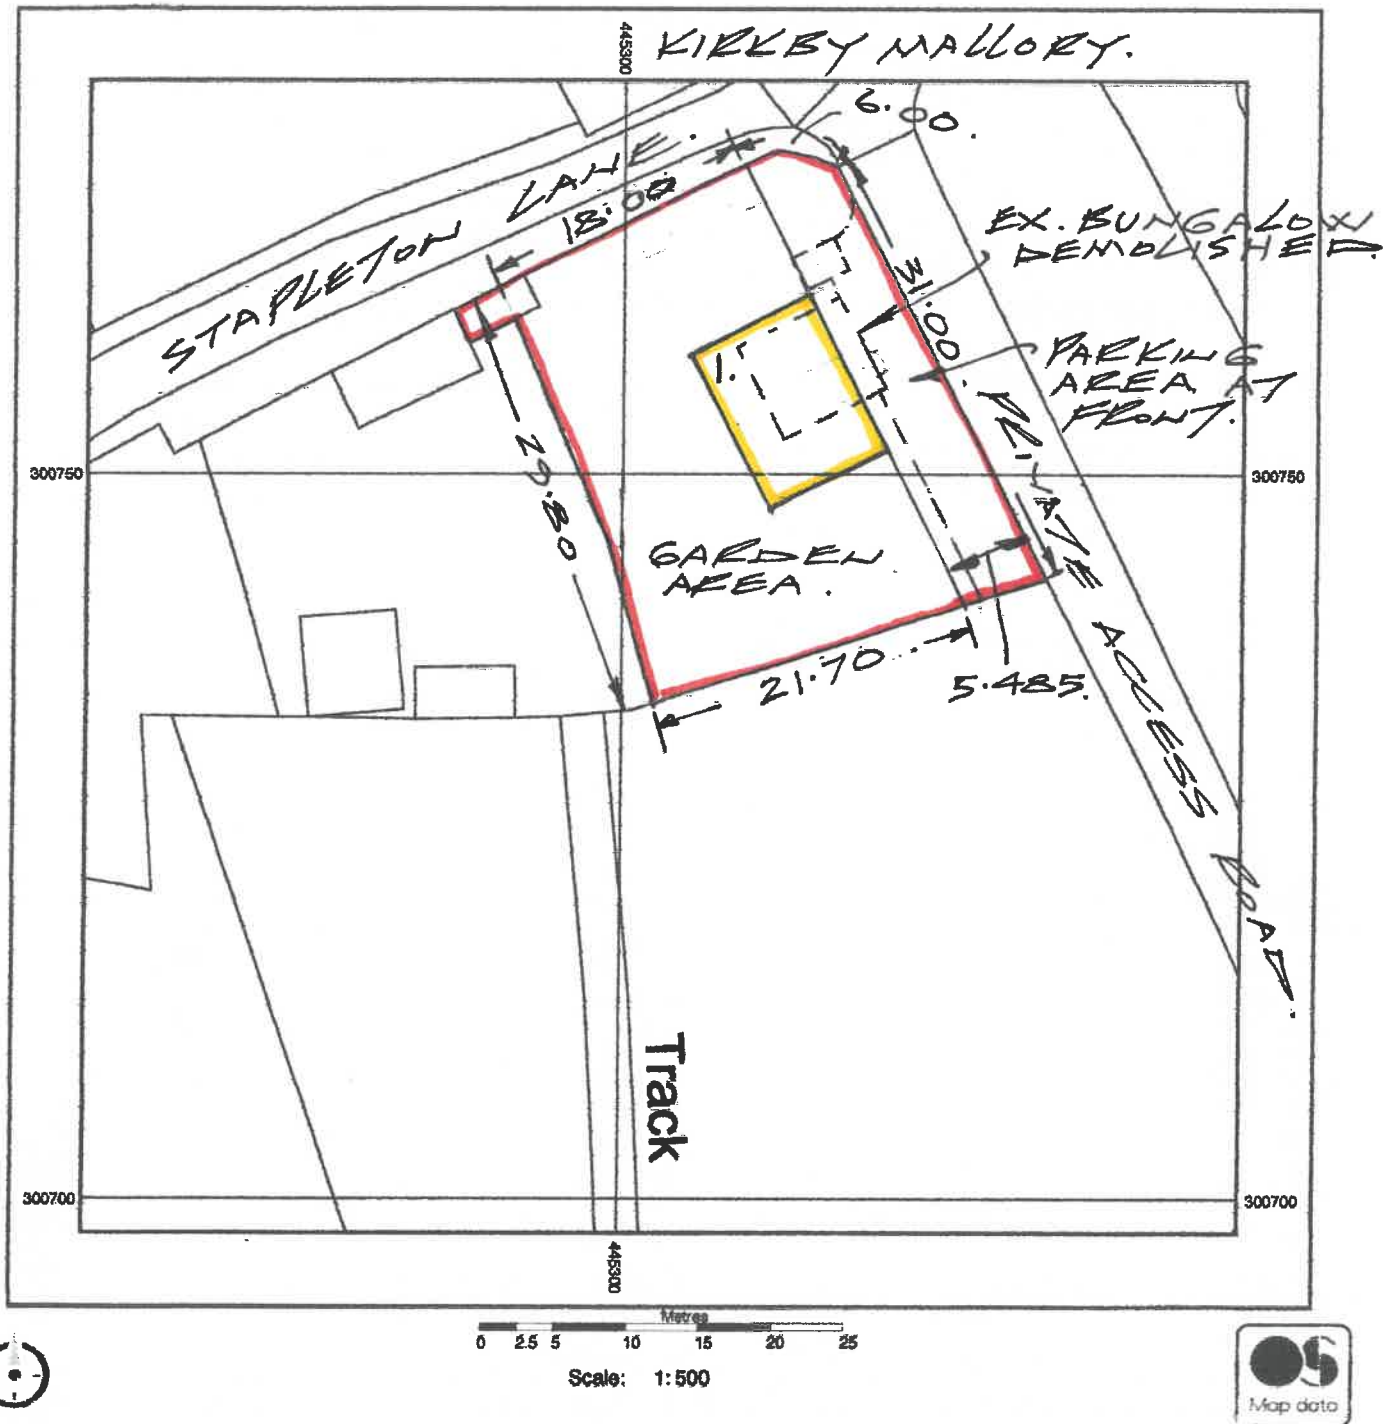

Supplied by: National Map Centre
License number: 100031961
Produced: 12/07/2023
Serial number: 254032

PROPOSED DEMOLITION
OF EXISTING BUNGALOW
& ERECTION OF NEW
BUNGALOW AT NO. 7
STAPLETON LANE,
MALLOREY PARK,
KIRBY MALLOREY, LEICS

Plot centre co-ordinates: 445303,300737
Download file:
Project name: rhillereastlodge