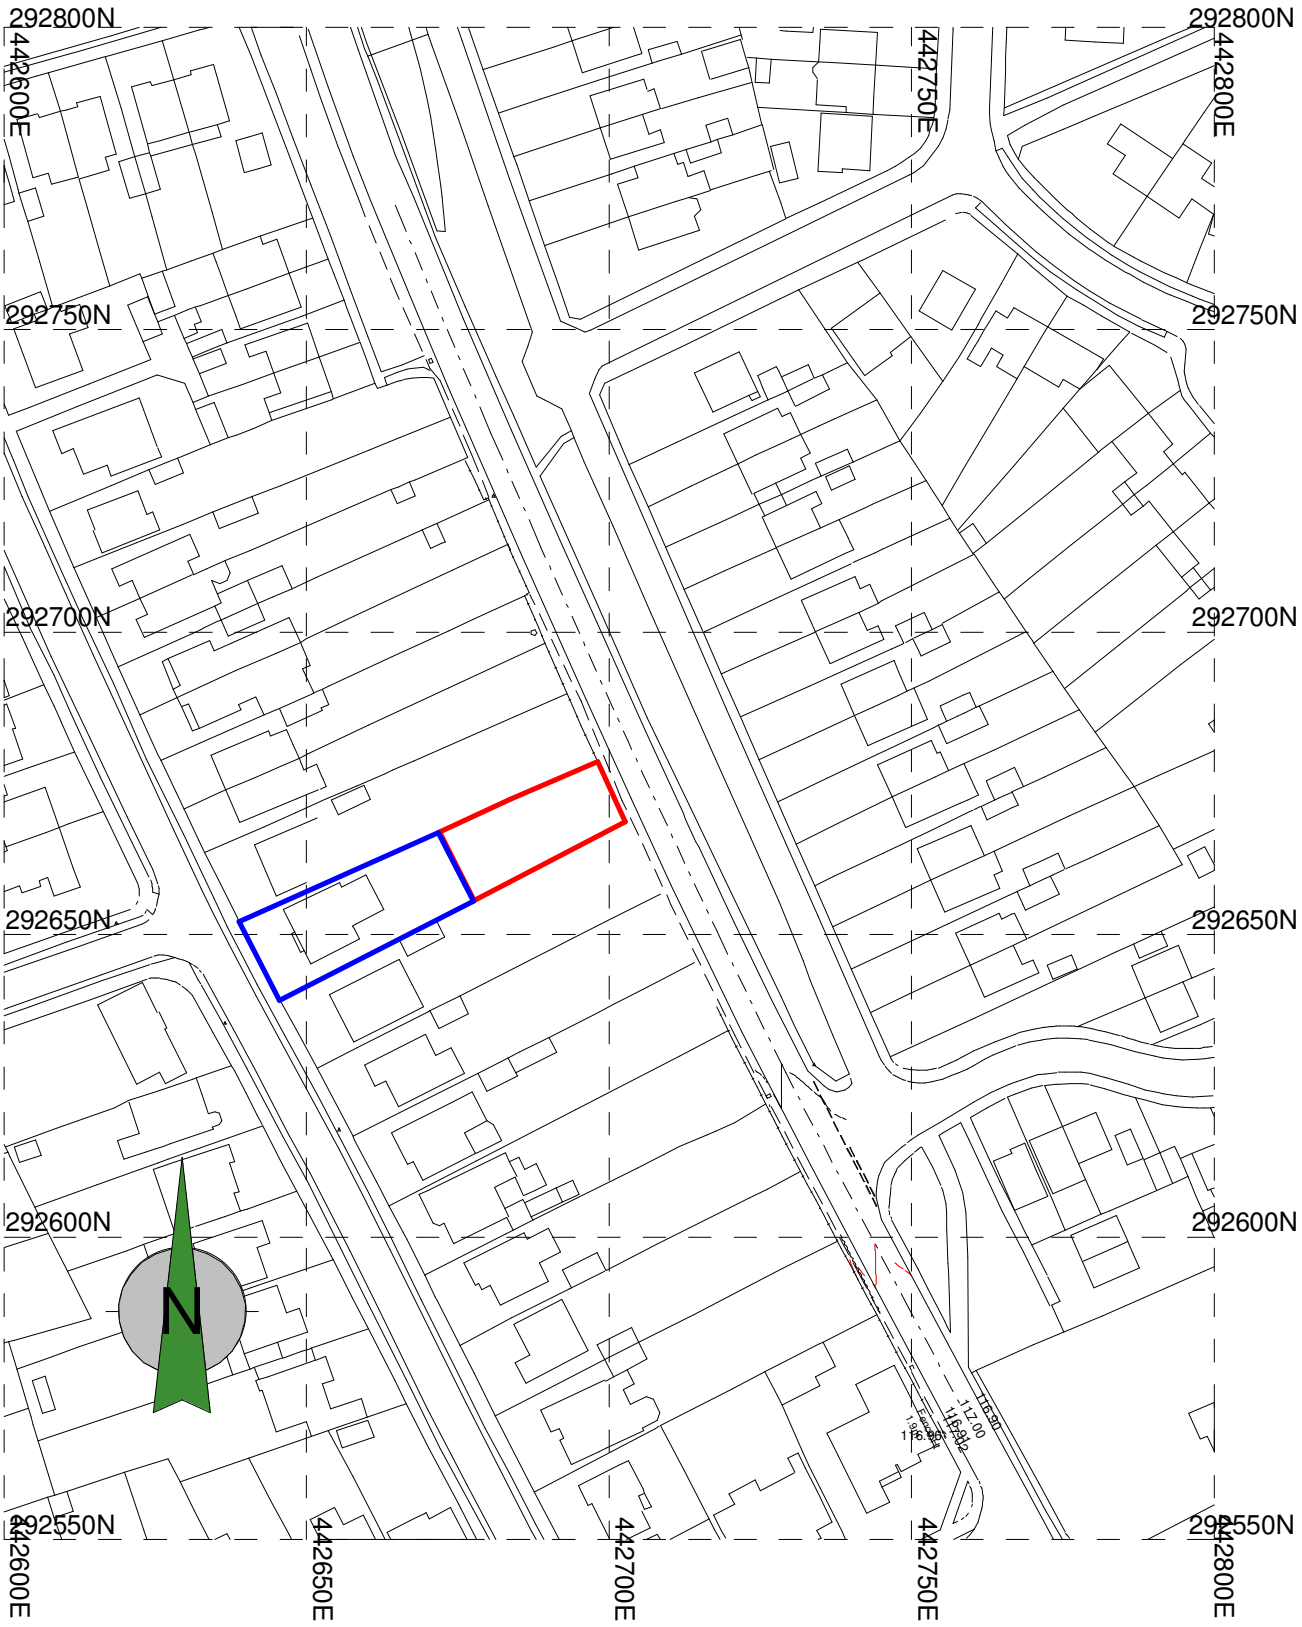


Client

T Cleall

Project	Scale	Sheet	Job No.
Proposed Dwelling R/o Greenmoor Road Burbage	1:1250	A4	**24/29**
	Date: Mar 24		Drawing No. **02**
Drawing: Location Plan	Author: LJW	Checked by: -	

THE COPYRIGHT OF THIS DRAWING IS VESTED IN HAYWARD ARCHITECTS LTD.
REPRODUCTION IN ANY FORM, EITHER IN WHOLE OR IN PART IS FORBIDDEN WITHOUT THE PRIOR WRITTEN PERMISSION
OF THE COPYRIGHT HOLDER. DO NOT SCALE FROM DRAWING AND ONLY FIGURED DIMENSIONS ARE TO BE USED

Drawing Status: PLANNING

hayward ARCHITECTS LTD
19 Station Road
Hinckley
Leicestershire
LE10 1AW
Tel: 01455 635 665
Fax: 01455 618 971
www.hayward-architects.co.uk