Existing Front Elevation



Existing Side Elevation



Proposed Front Elevation



Proposed Side Elevation

Notes

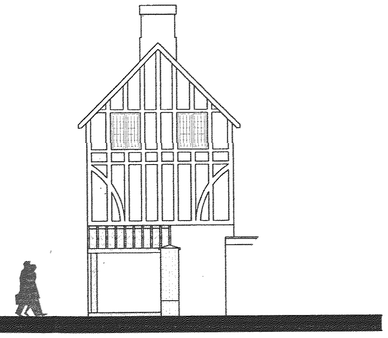

Existing Floor Plan

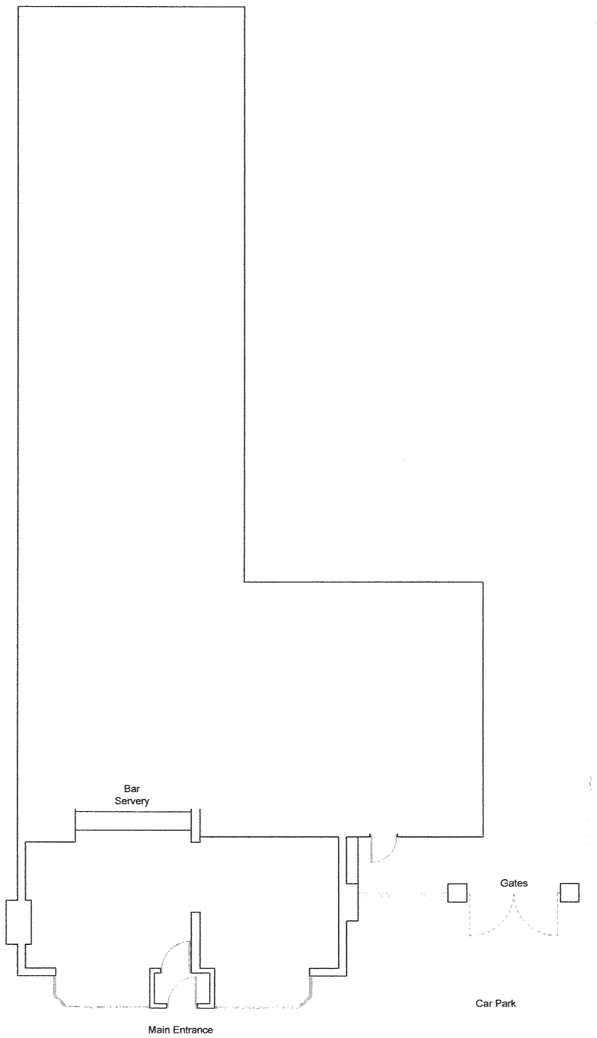

Proposed Floor Plan

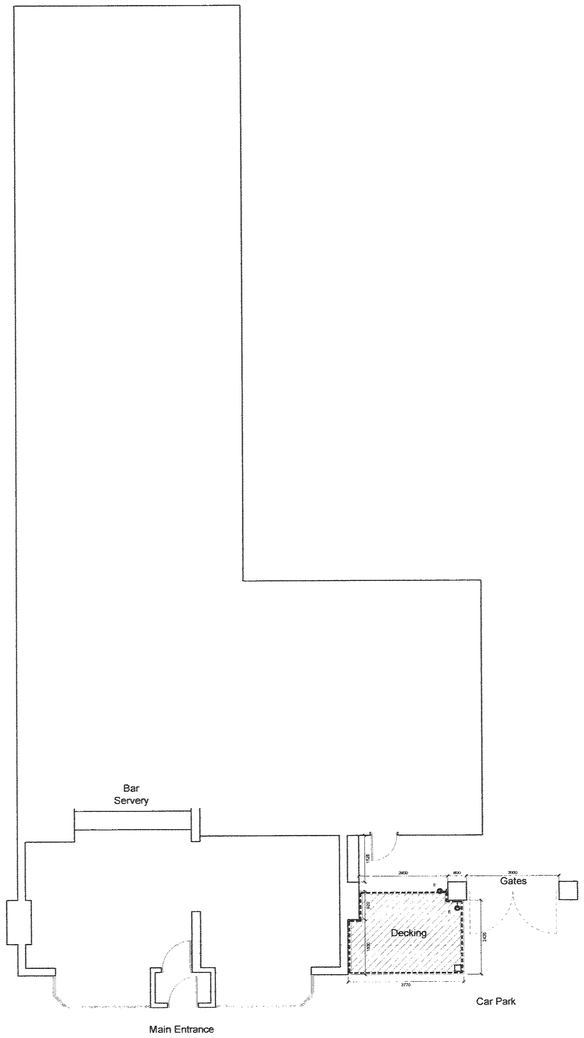

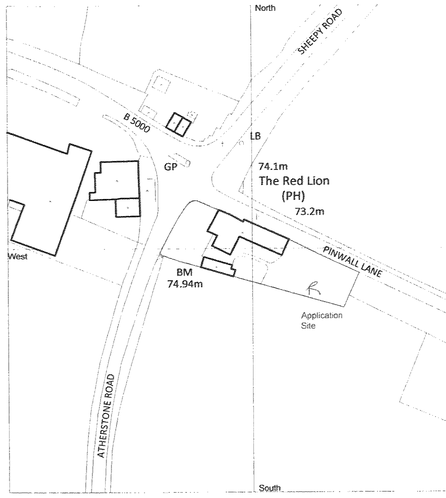

Location Plan 1:1250

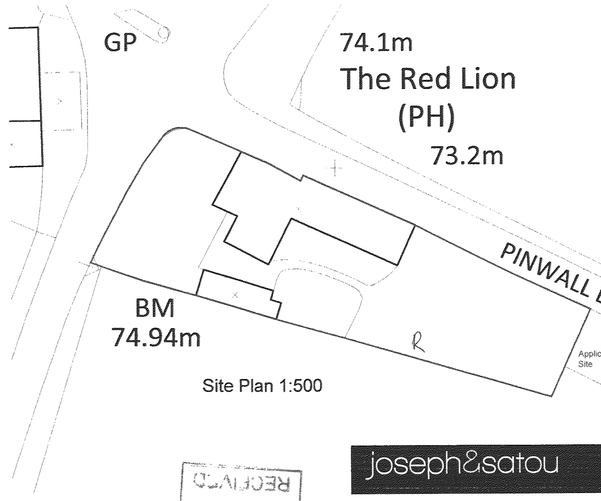

Site Plan 1:500

Site layout

RECEIVED
7 NOV 2007
DEVELOPMENT
SERVICES

joseph&satou

a: Newhall Works, George Street, Birmingham. B3 1QA
t: 0121 212 9900 f: 0560 112 2410

e: contact@josephandsatou.com
w: www.josephandsatou.com

Dwg no: JS [1311] 01

Client: Punch Taverns
Project Title: Proposed Alterations.

Drawing Title: Existing & Proposed Plans and Elevations
Site Address: The Red Lion Main Rd. Atherstone. Pinwall. CV9 3NB
Scale: 1:50 @ A1 Date: 28.08.2007 Drwn By: YJS