
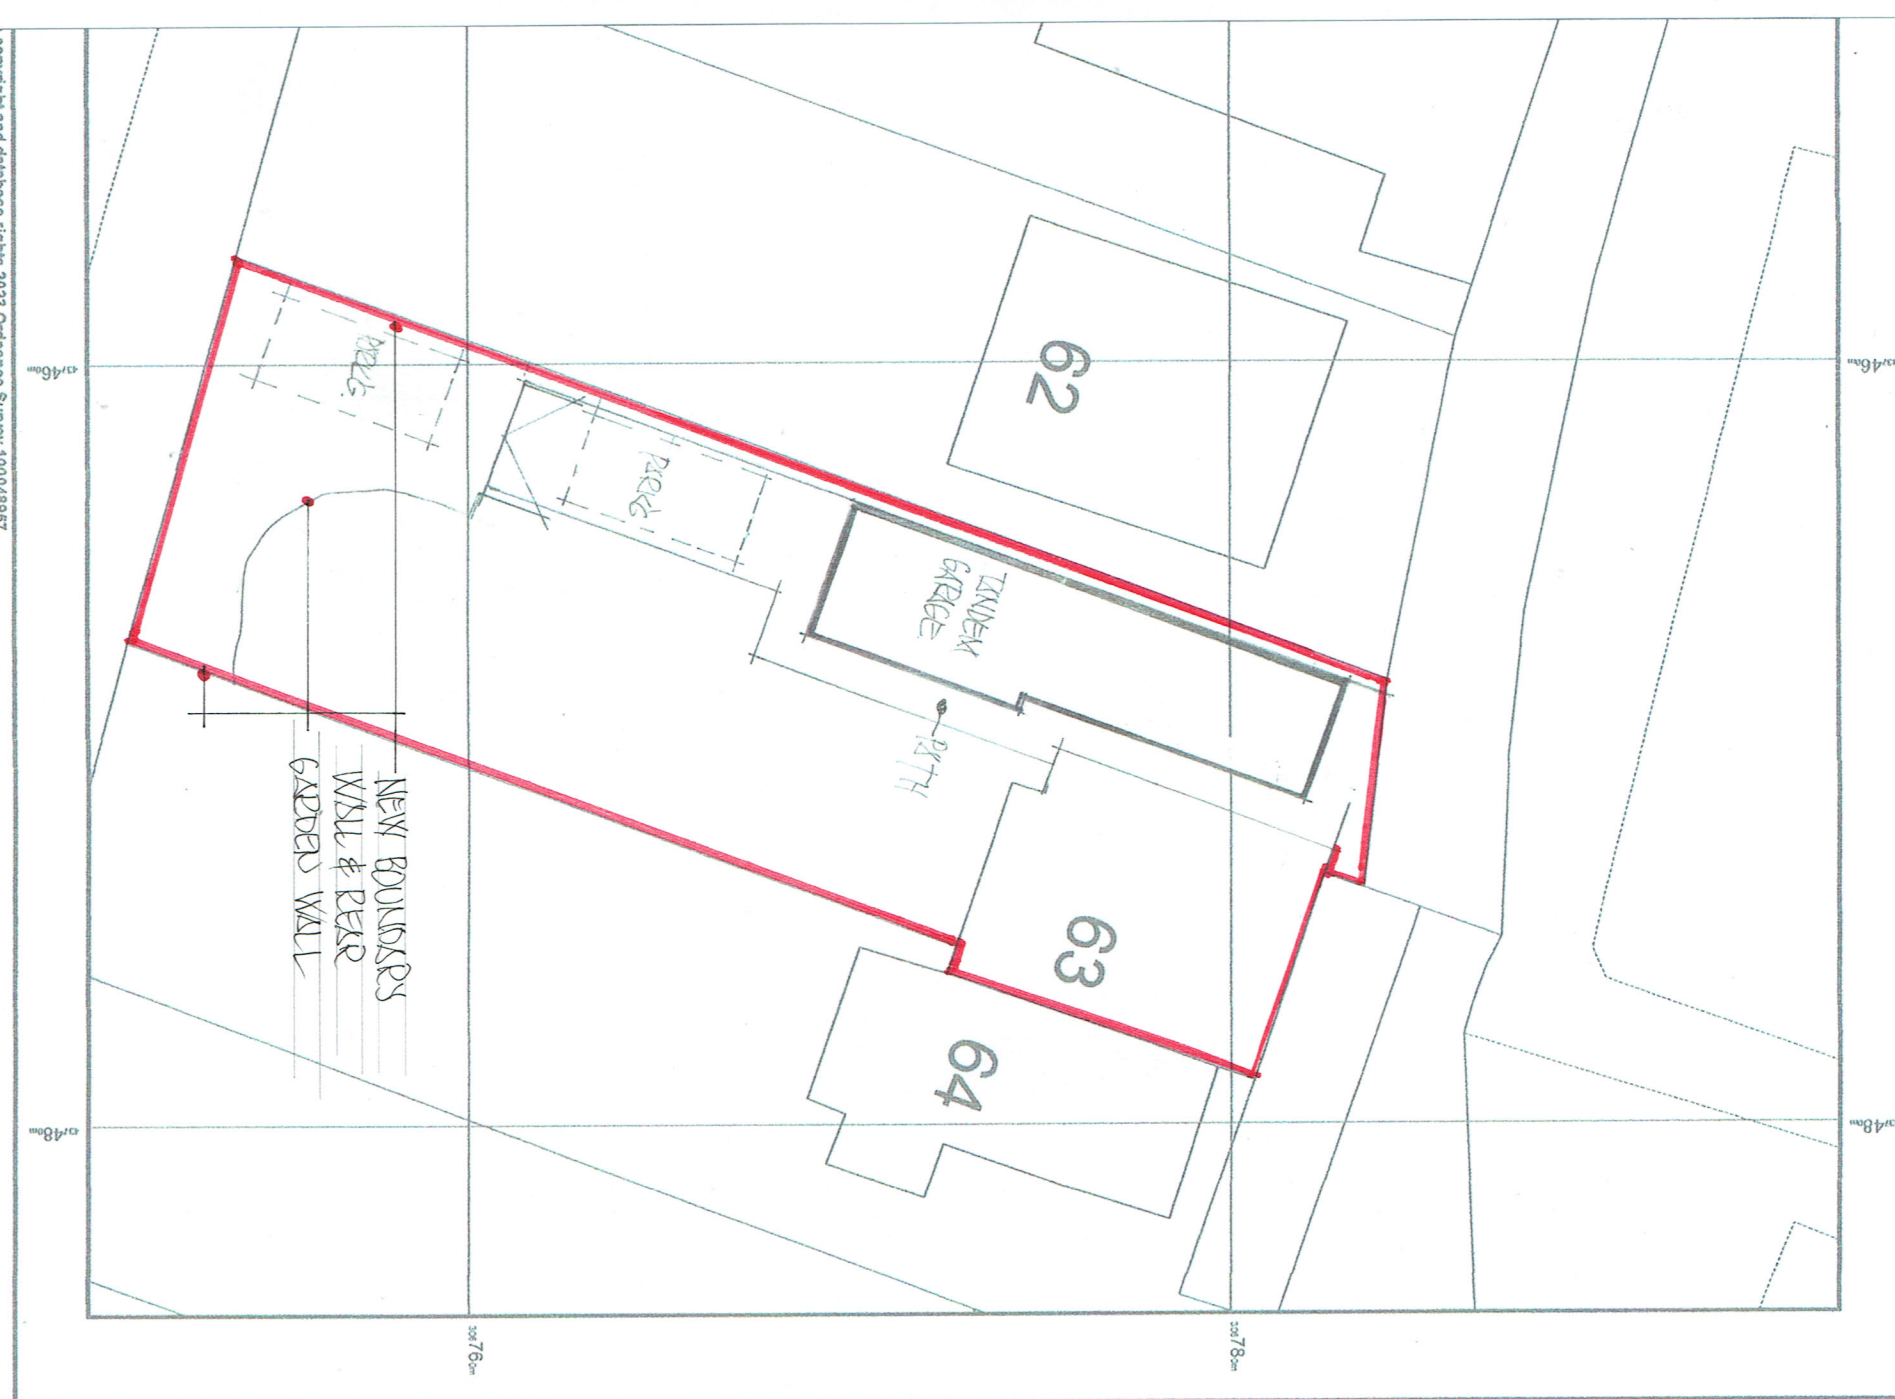


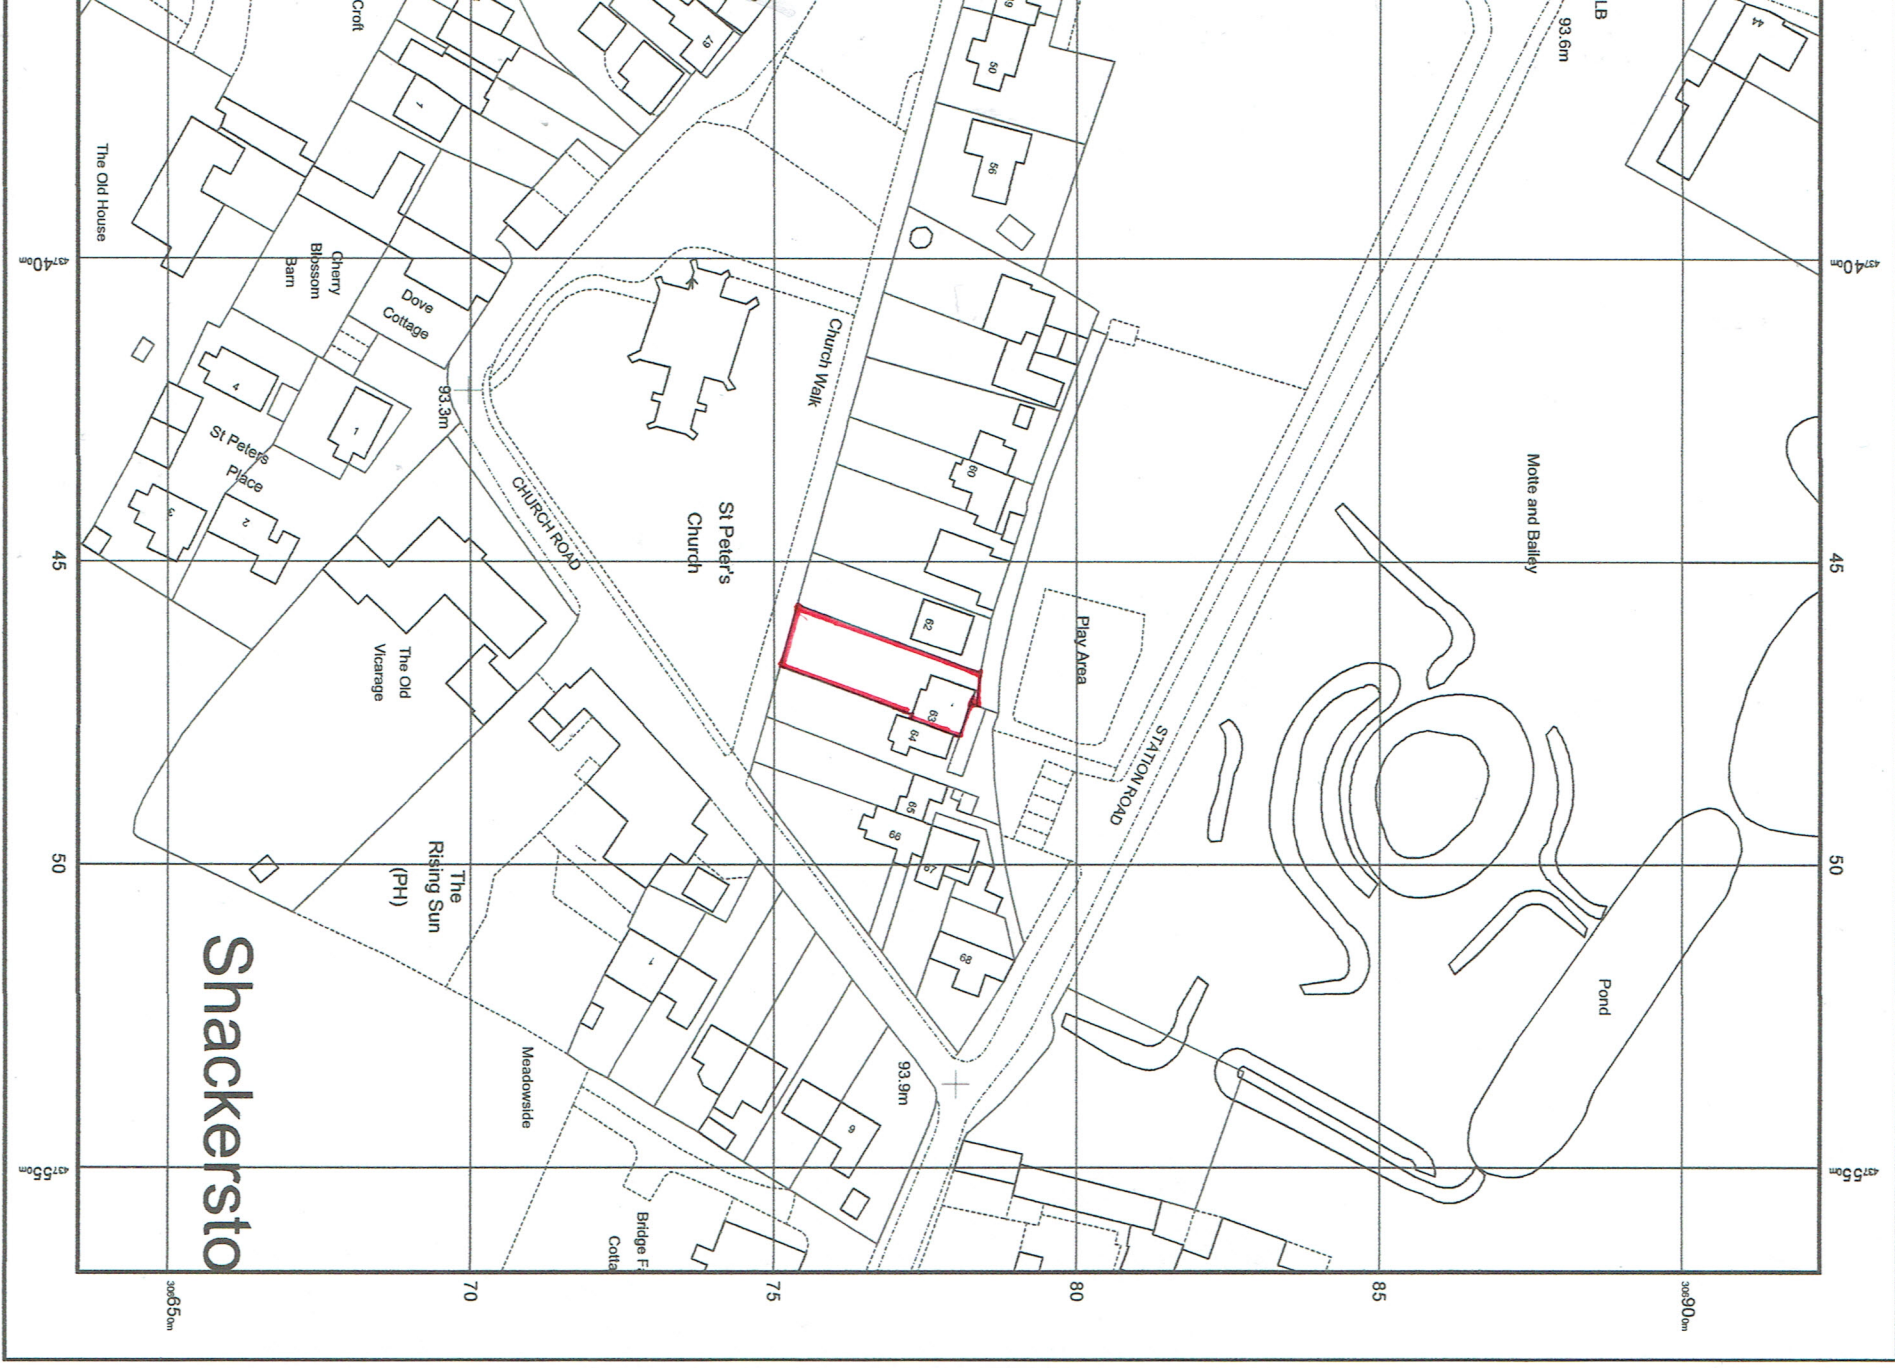

PLANNING APPLICATION

CLIENT KEITH REYNOLDS ASSOCIATES, WOODSIDE, THE GROVE, HAMPTON in ARDEN, SOLIHULL B92 0HD
PROJECT. N.Sharpe.
LOCATION Repacement Garden Wall.
TITLE 63 Church Walk, Shackerstone, Leicestershire. CV13 6NP.
DATE. 18/09/2026
SCALE. 1:1250 & 1:200.
DWG No. 2026/172/01