



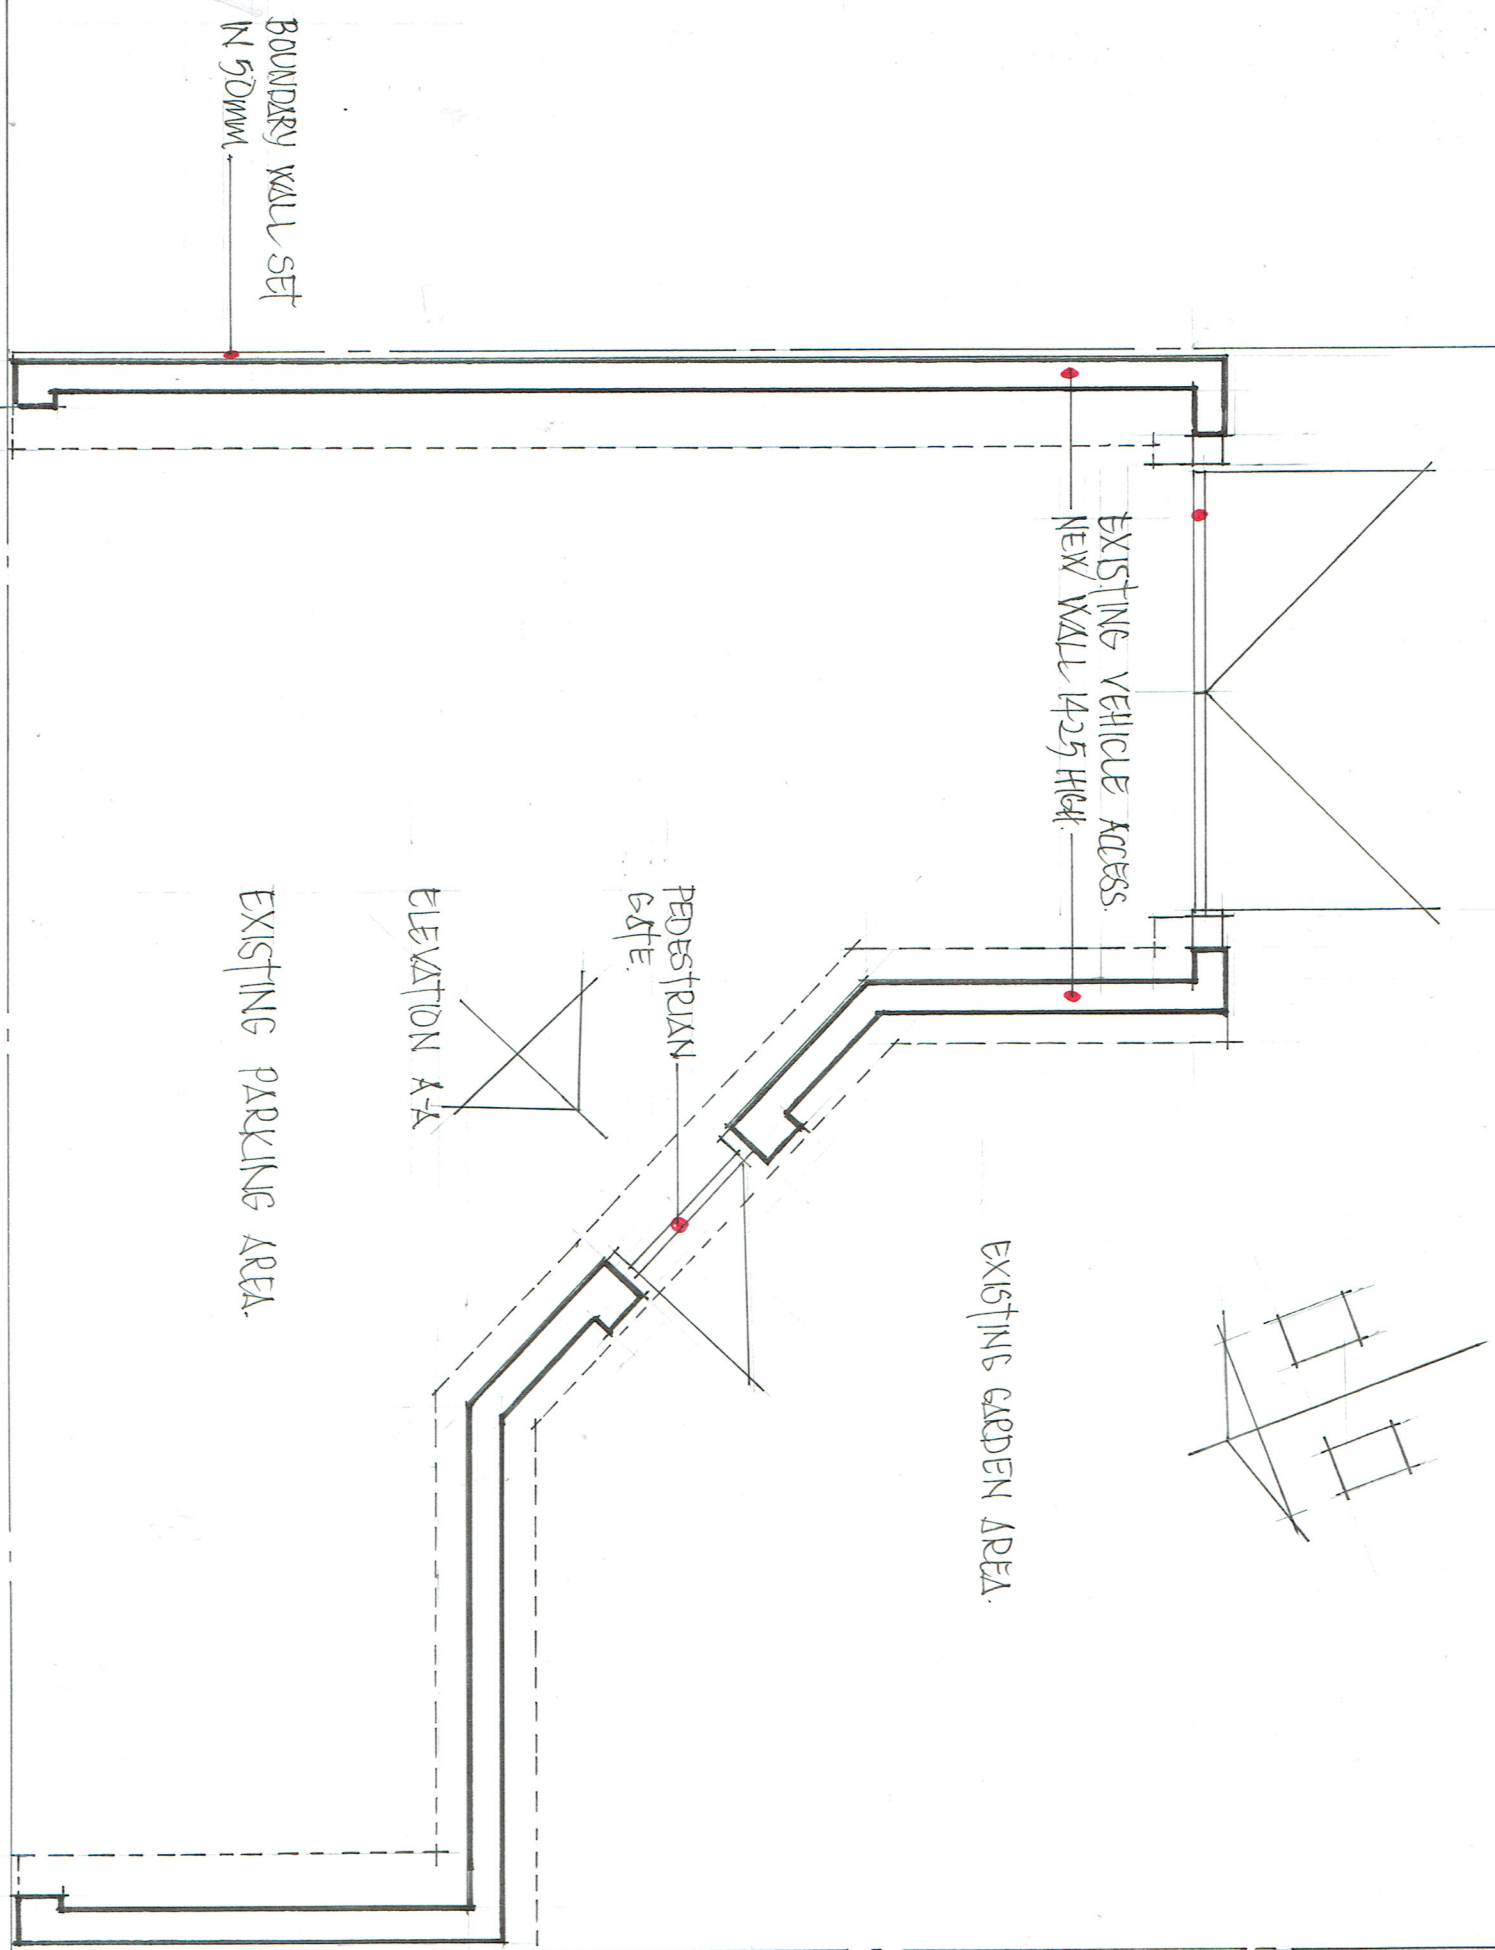


PLAN OF REVISED ENTRANCE OFF CHURCH WALK.

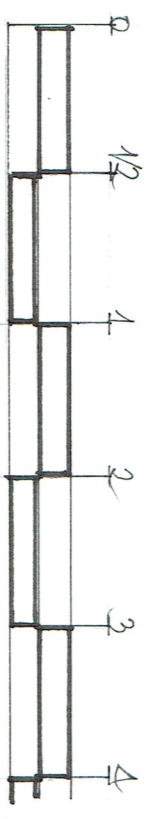


SCALE 1:50 @ A3.

VEHICLE ACCESS ROAD TO ALL DWELLINGS IN CHURCH WALK.

BOUNDARY WALL TO CHURCH GROUNDS.

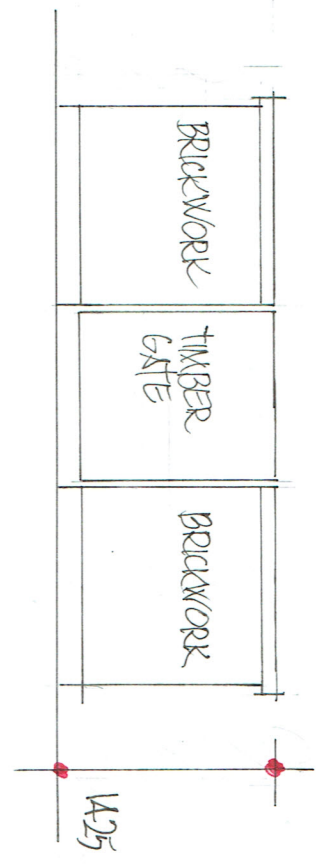

ELEVATION A-A OF NEW WALL

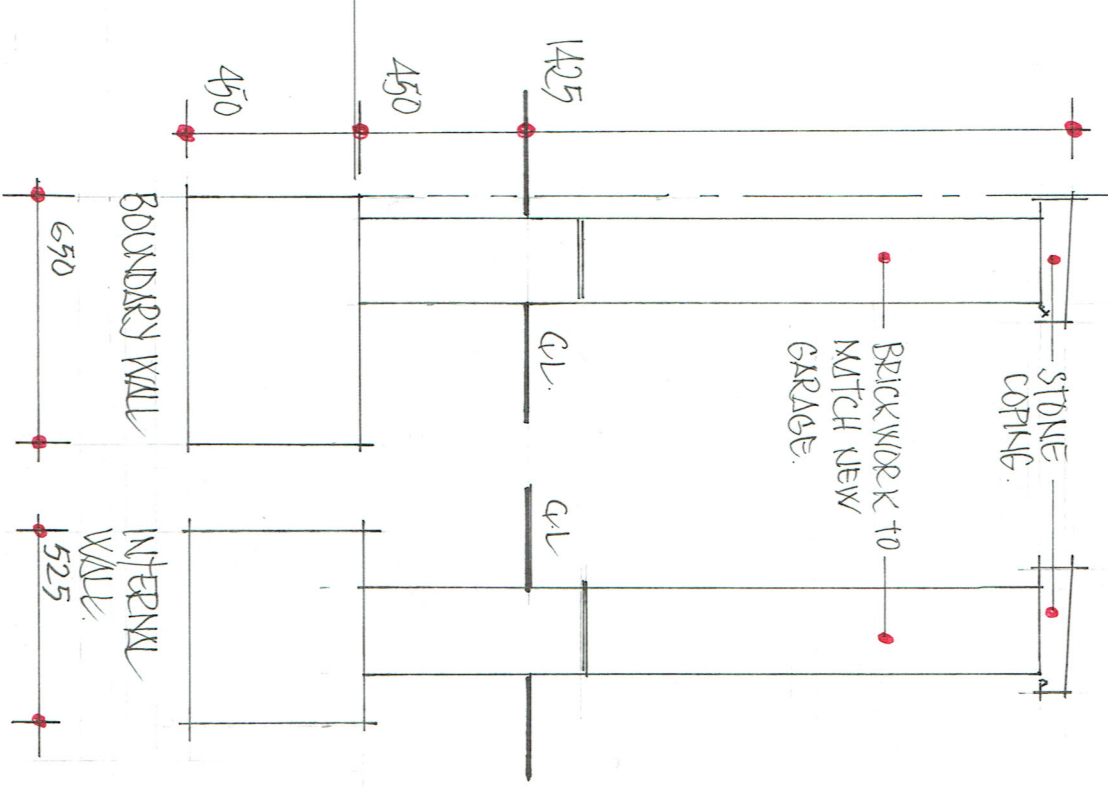

PLANNING APPLICATION

KEITH REYNOLDS ASSOCIATES, WOODSIDE, THE GROVE, HAMPTON in ARDEN, SOLIHULL B92 0HD

CLIENT N.Sharpe.

PROJECT Repacement Garden Wall.

LOCATION 63 Church Walk, Shackerstone, Leicestershire. CV13 6NP.

TITLE Proposed Plan & Details.

DWG No. 2026/172/03 SCALE. 1:50. DATE. 18/09/2026