


NOTE: PLEASE TAKE STATED DIMENSIONS IN PREFERENCE
OVER SCALED DIMENSIONS AS DISCREPANCIES MAY OCCUR
VIA THE ELECTRONIC SCANNING & PRINTING PROCEDURE

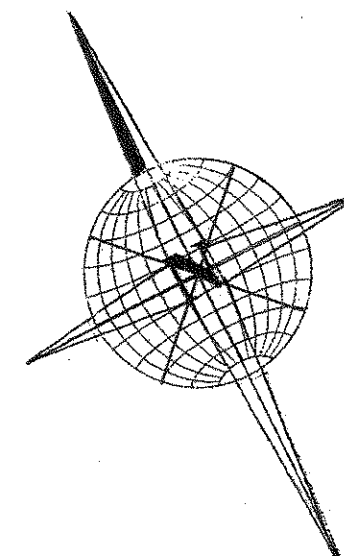

CLIENTS:
Mr and Mrs.P.Saigal.

PROJECT:
The Proposed Erection of a
Replacement Dwellinghouse.
Inglenook Farm,
Leicester Road,
Barwell.
Leicestershire.


DRAWING TITLE:
Proposed Site Layout Plan.

SCALE: 1:200/ @A3.
DATE: September 2026.
DWRG.No: HMD/PD/0647/02.
C Copyright HMD/2026.

HOUSEMARTIN
D E S I G N S



c Copyright HMD.
(The Copyright, Designs & Patents Act 1988 - as amended)

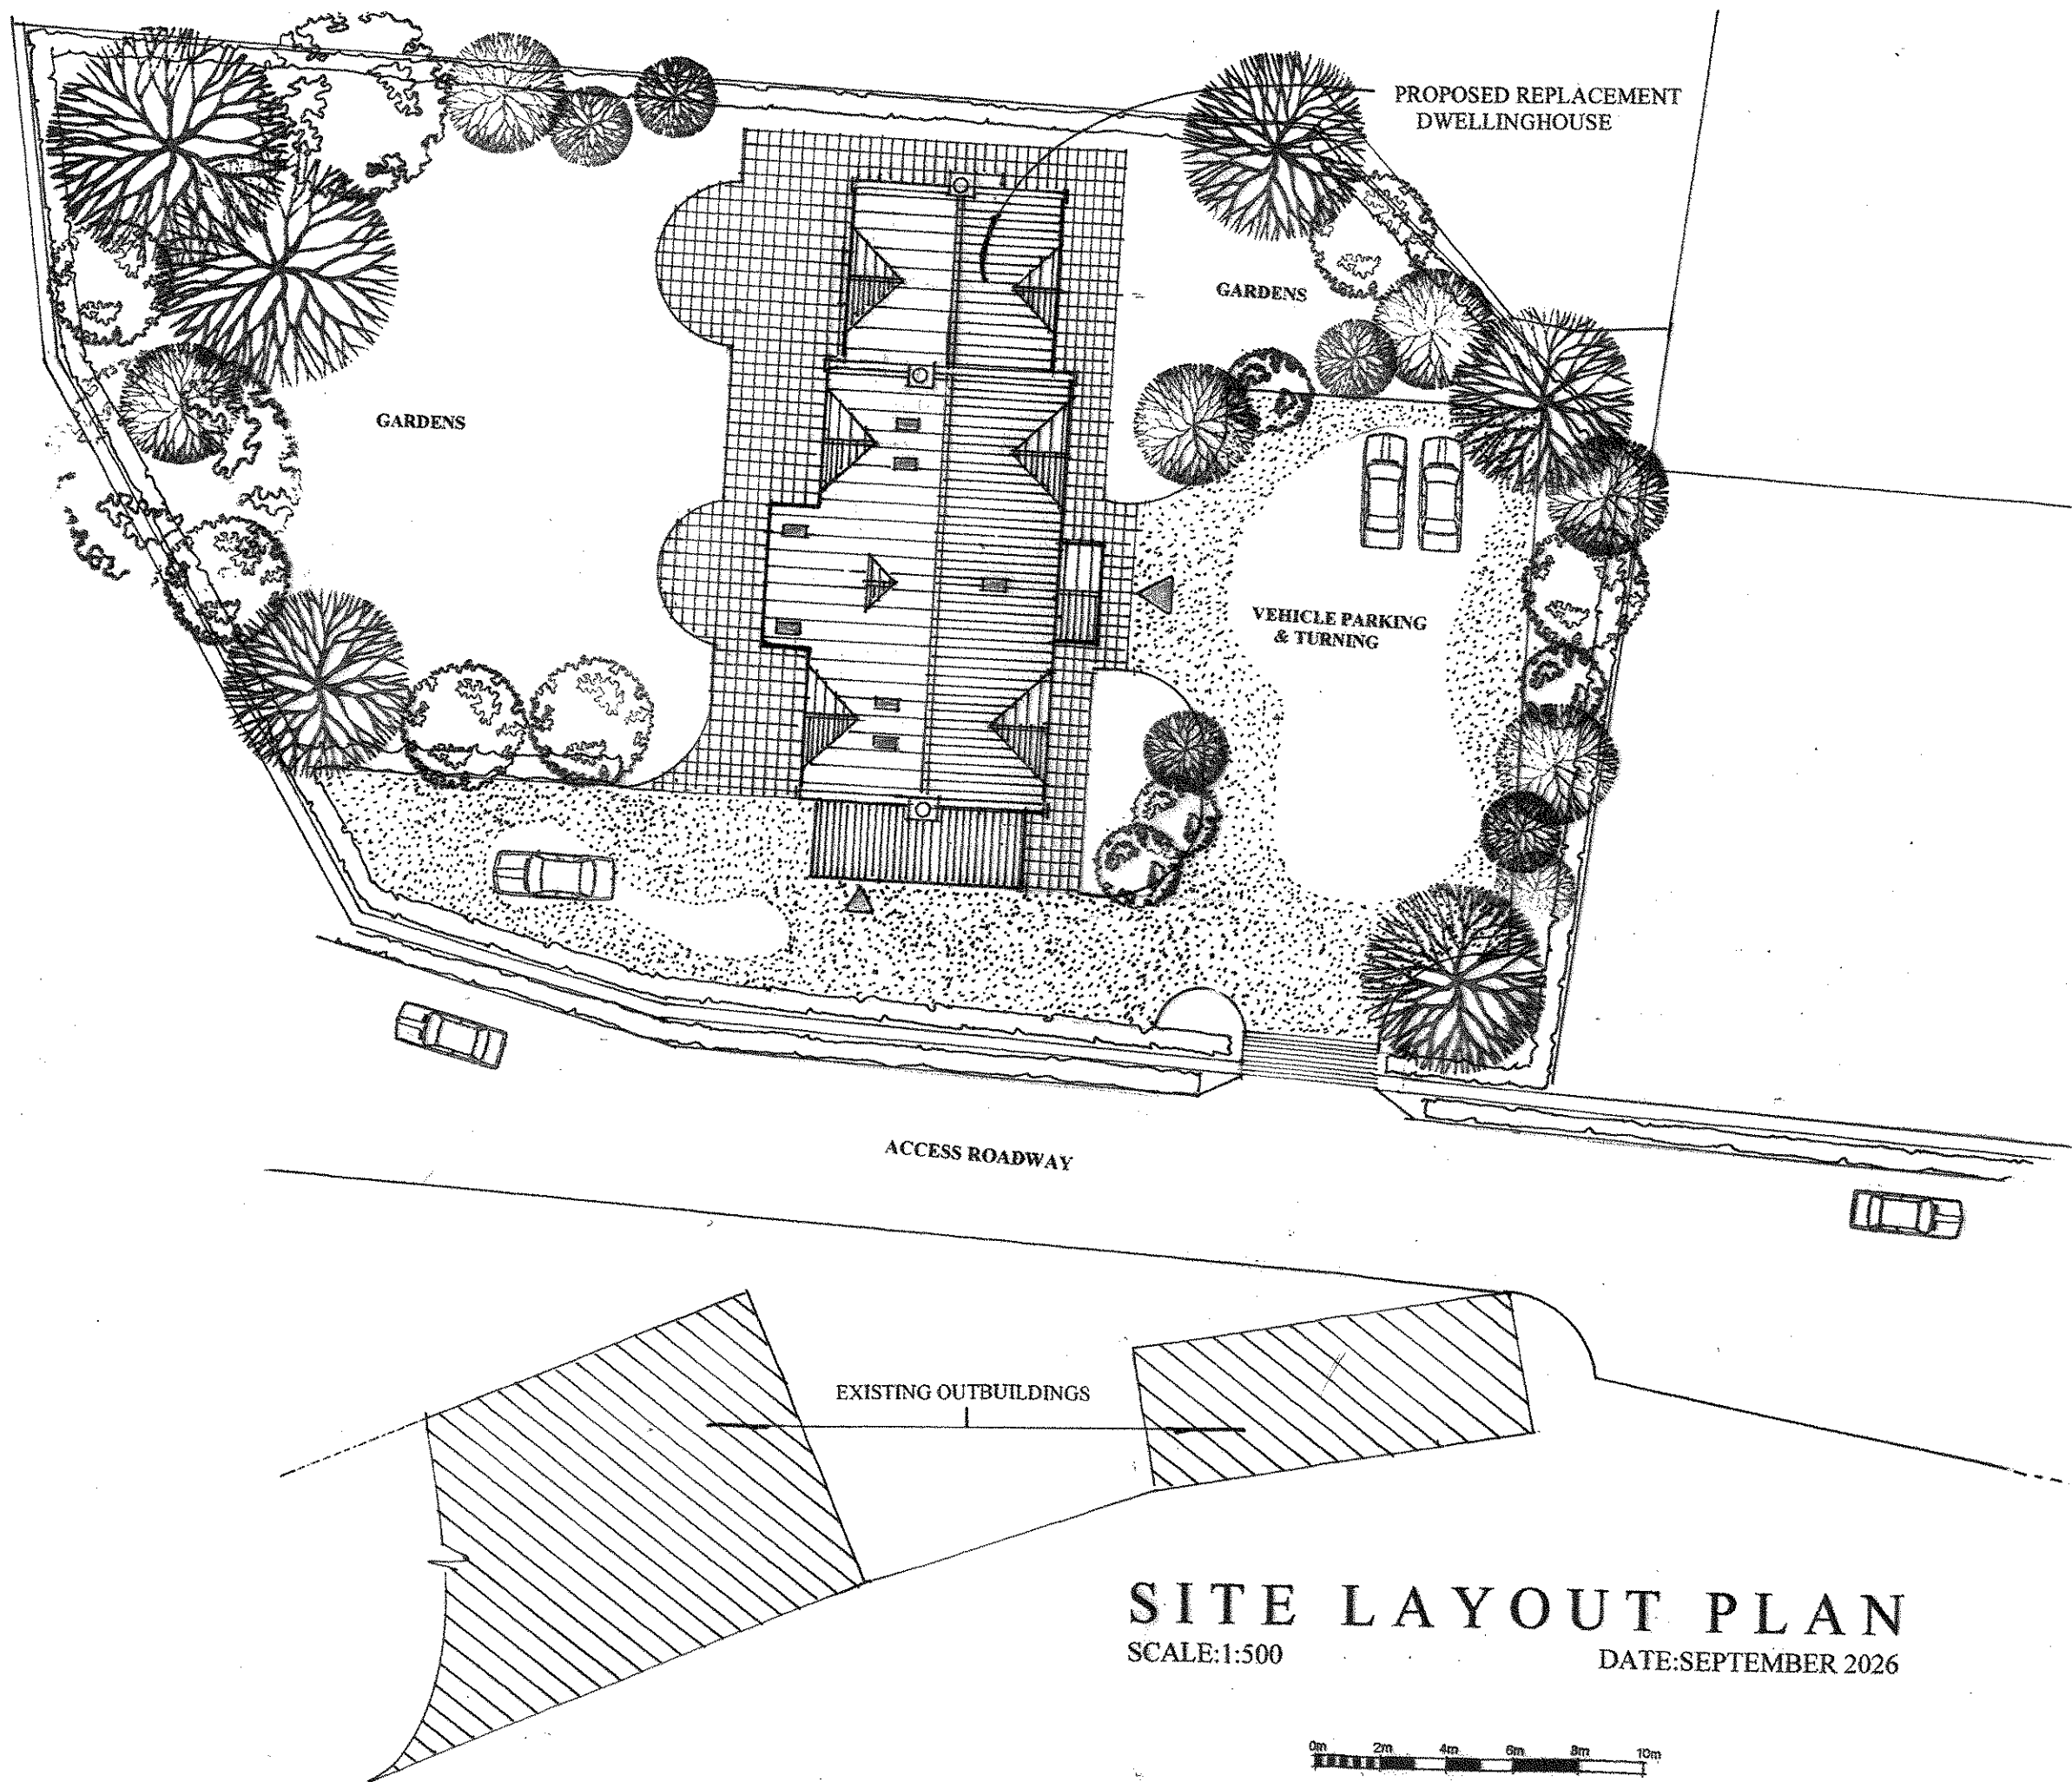

SITE LAYOUT PLAN
SCALE:1:500
DATE:SEPTEMBER 2026