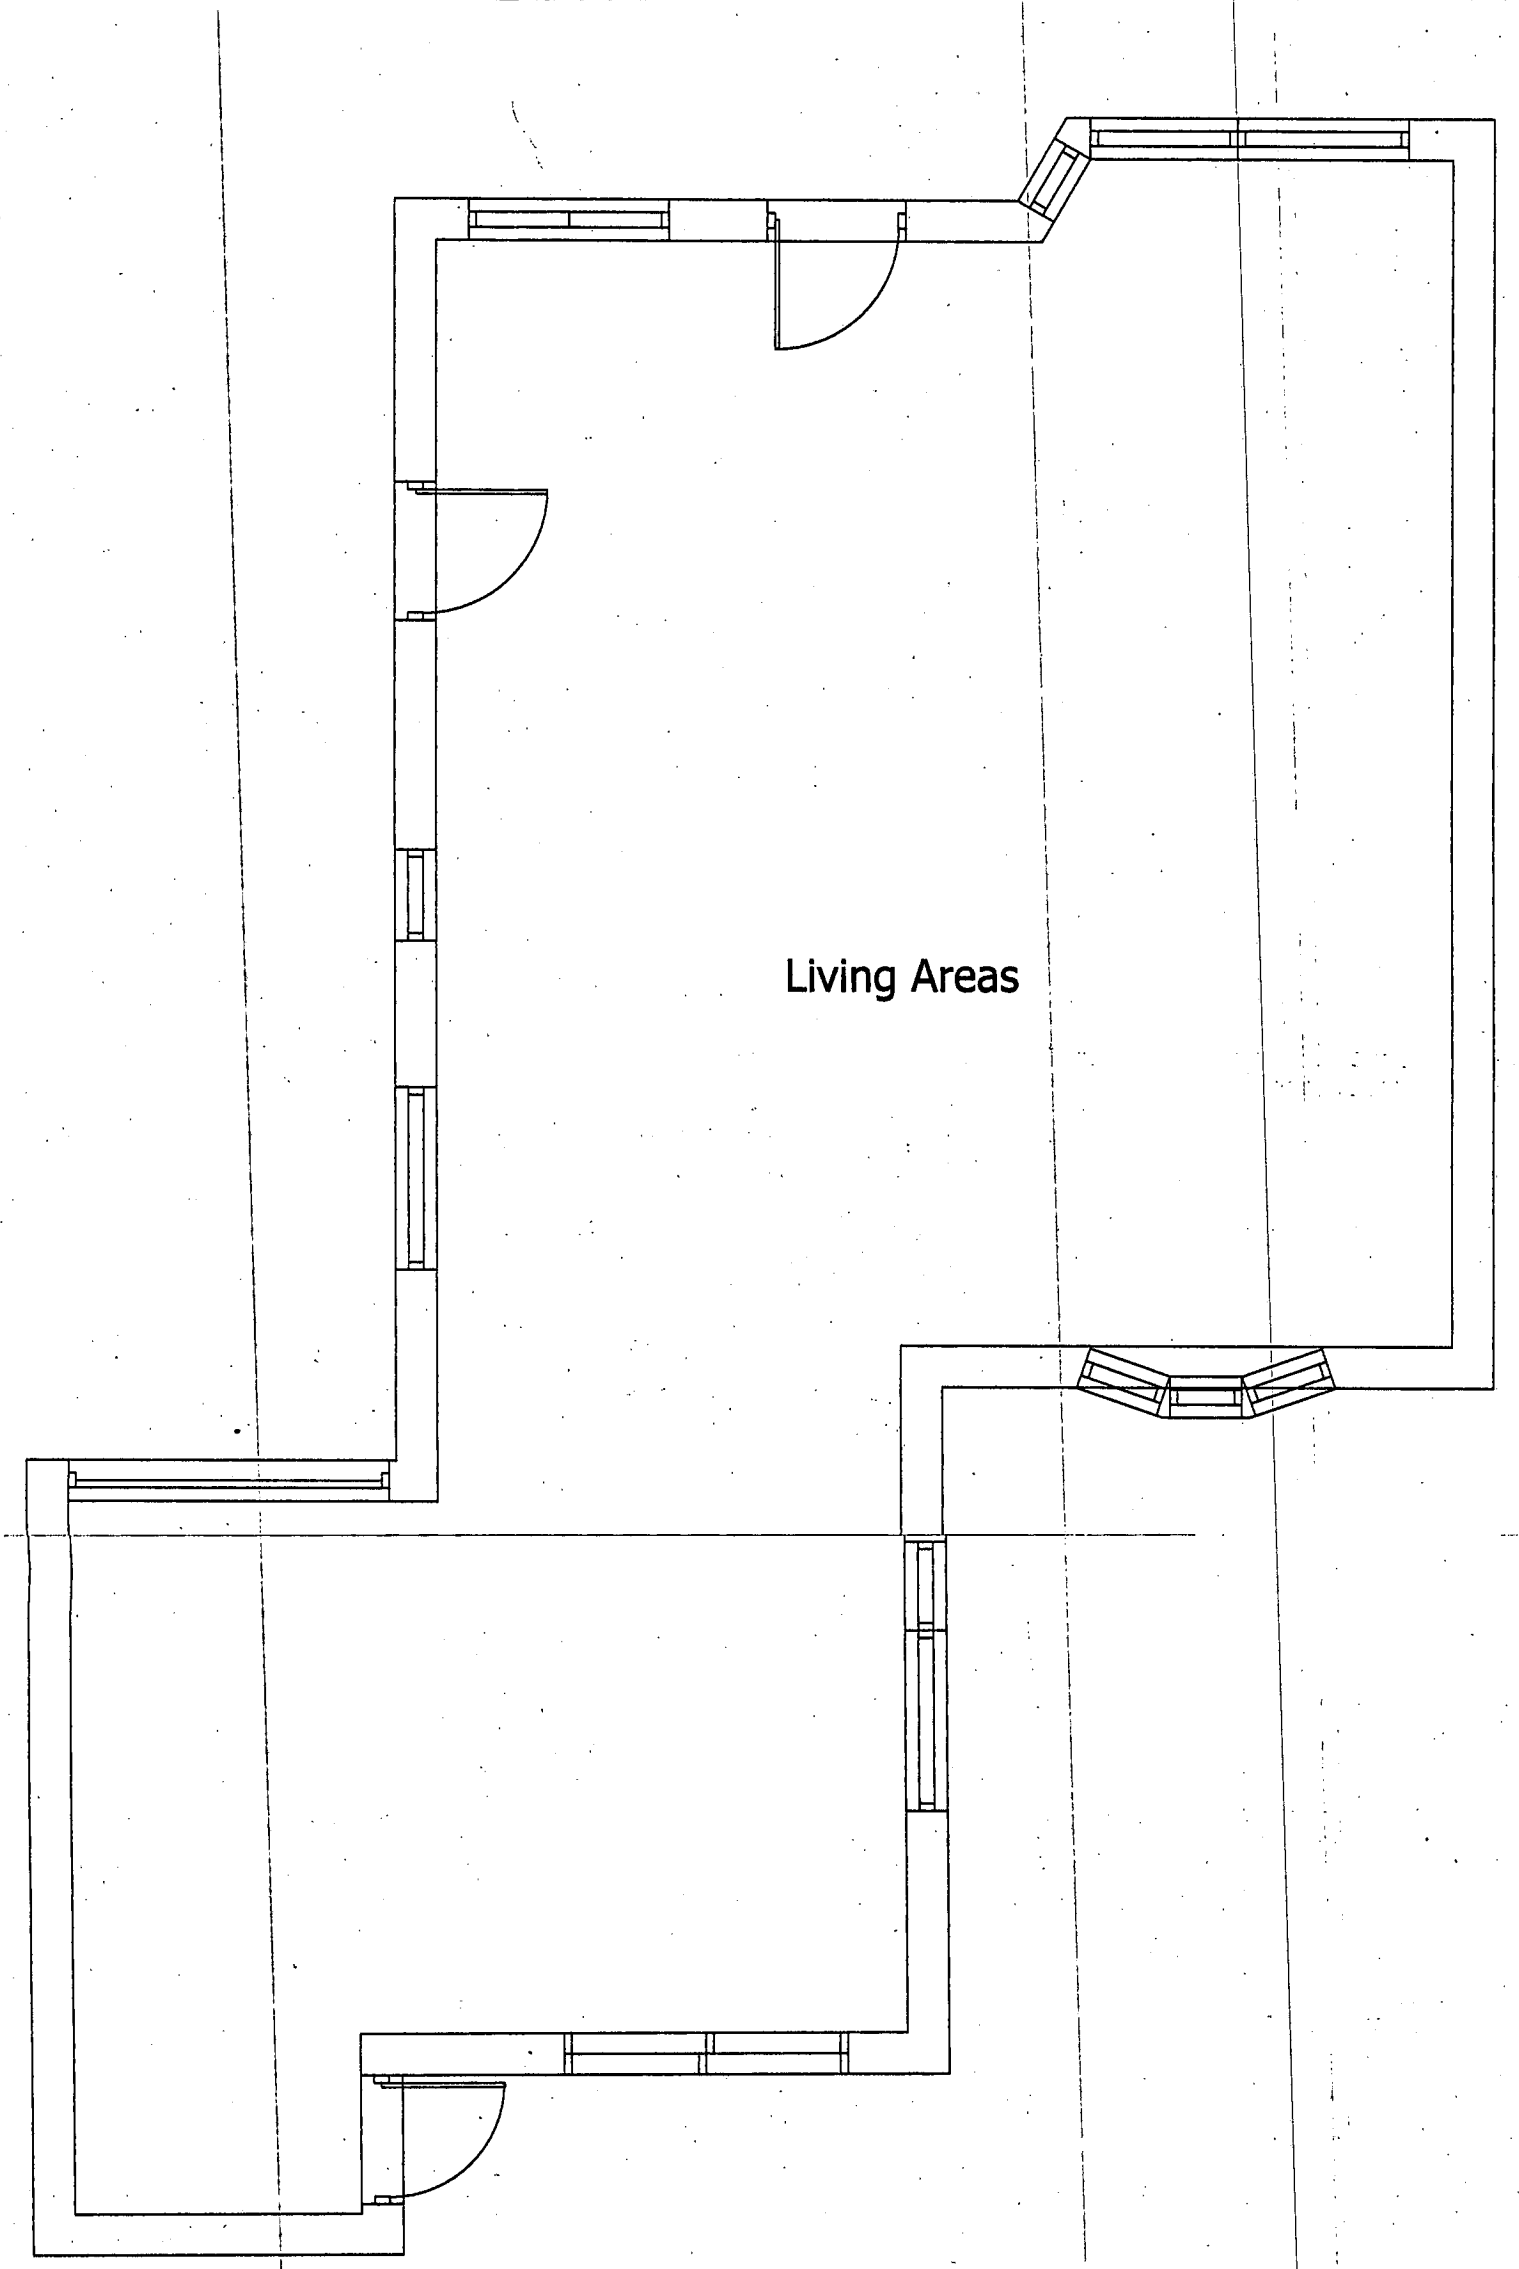

Proposed conservatory at:-
3, Clives Way Hinckley. LE10 0EU.
Existing Ground Floor Plan, Scale 1:50.
CEL. 21 - December - 2007.