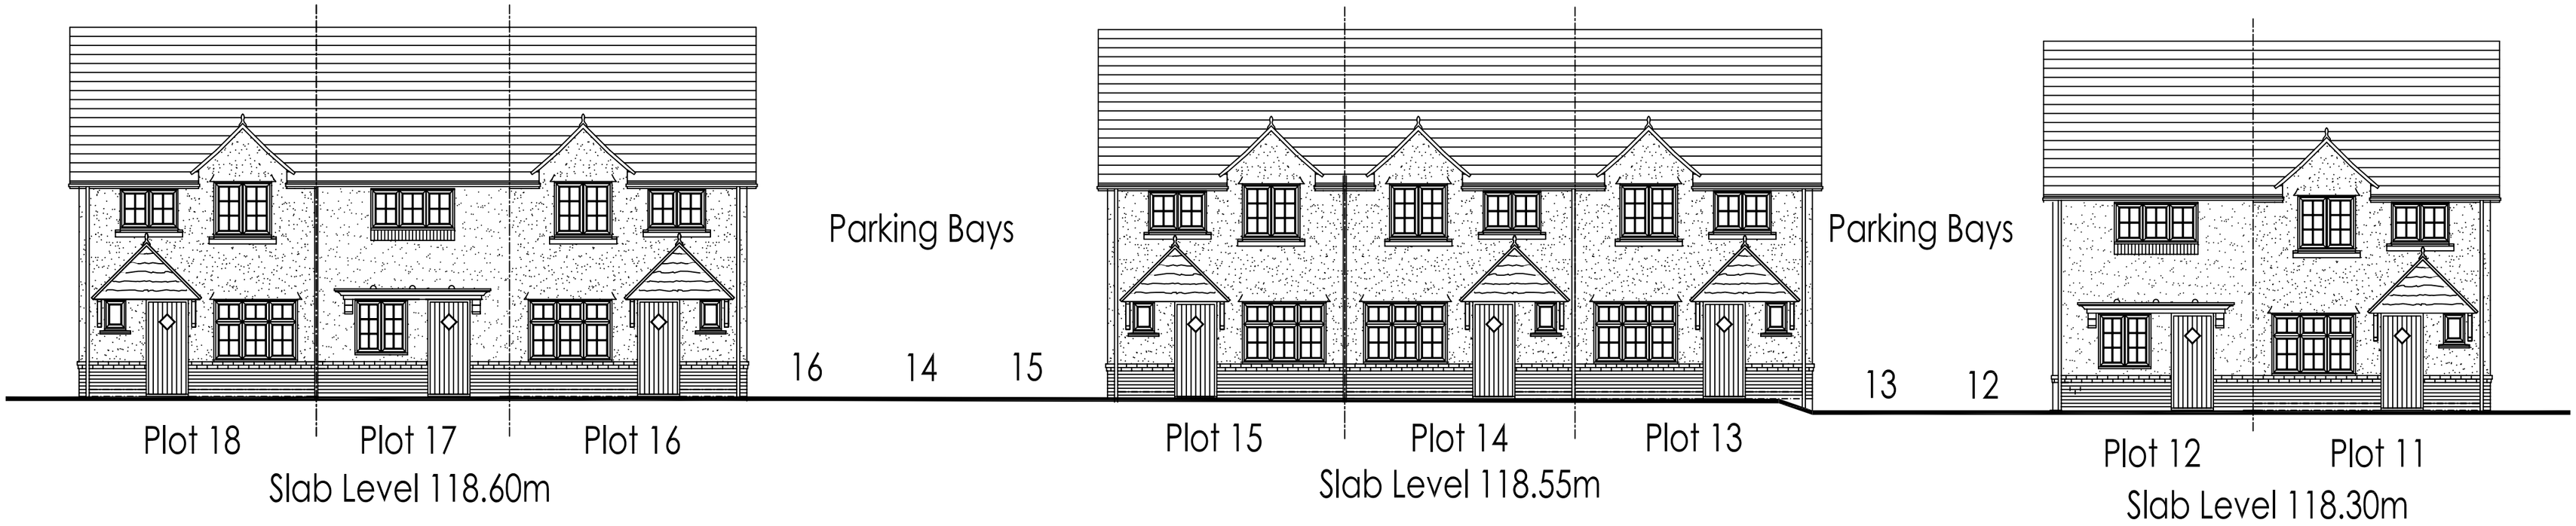


Rossendale Road, Earl Shilton
Plots 11 to 18 Street Scene

Drawing 279-17

Scale 1:100 (A2) - Drawn MPS - 29.03.10

REDROW
GROUP SERVICES LTD
www.redrow.co.uk