

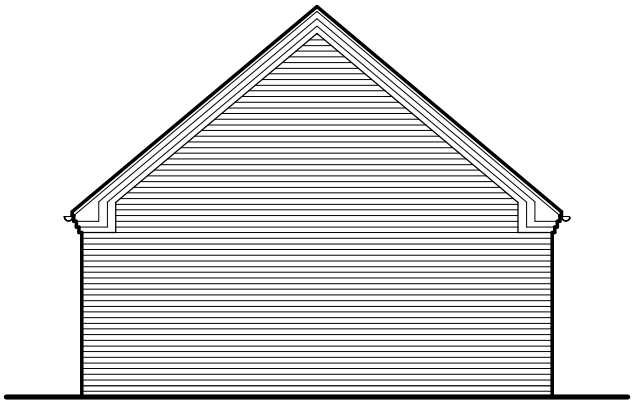



Garage South Elevation

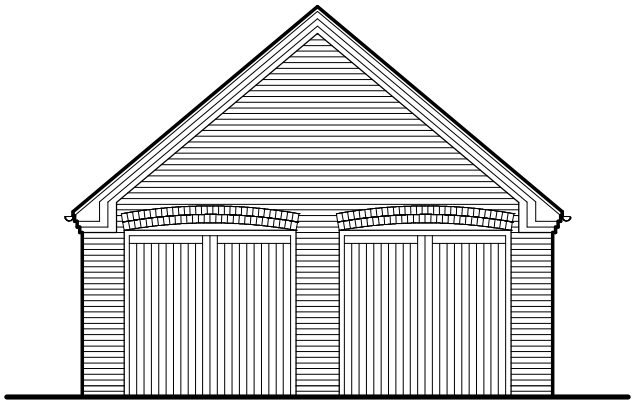

Garage North Elevation

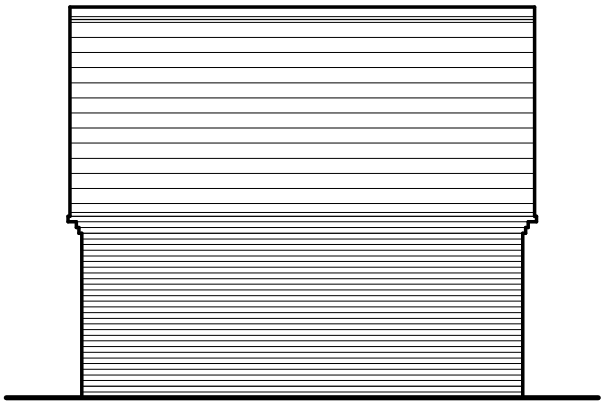


Garage East Elevation

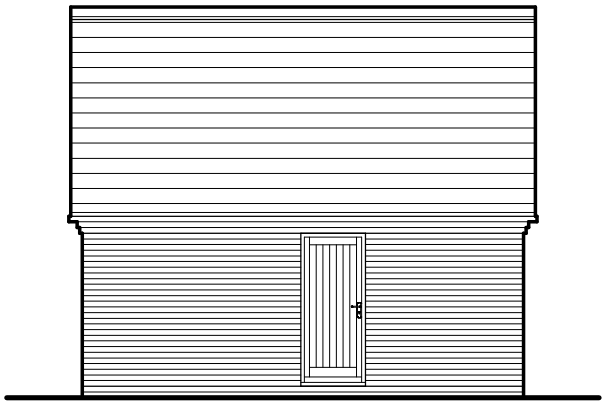

Garage West Elevation

5 4 3 2 1 0 5

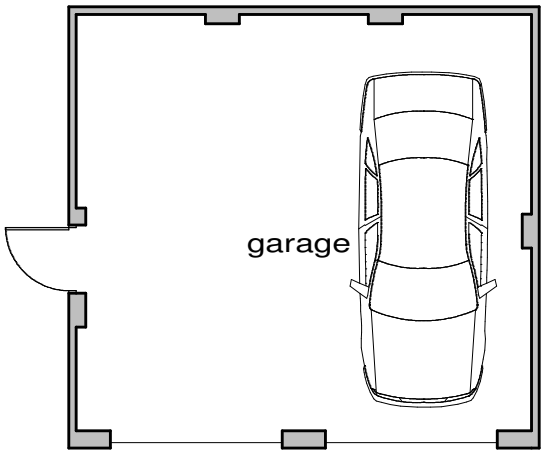

Floor Plan

S A V A G E H A Y W A R D

A R C H I T E C T S

19 Station Rd Hinckley, Leicstershire, LE10 1AW, 01455 635665, FAX- 01455 618971

Client Mrs. A. Morris			Drawing Proposed Garage plan & Elevations	
Project Proposed Agricultural Dwelling Stapleton Lane Dadlington	Auth MEJA Scale 1:100	Dwg Sheet A4	Date 24.06.09 Job No 08/106	Drawing No 08