

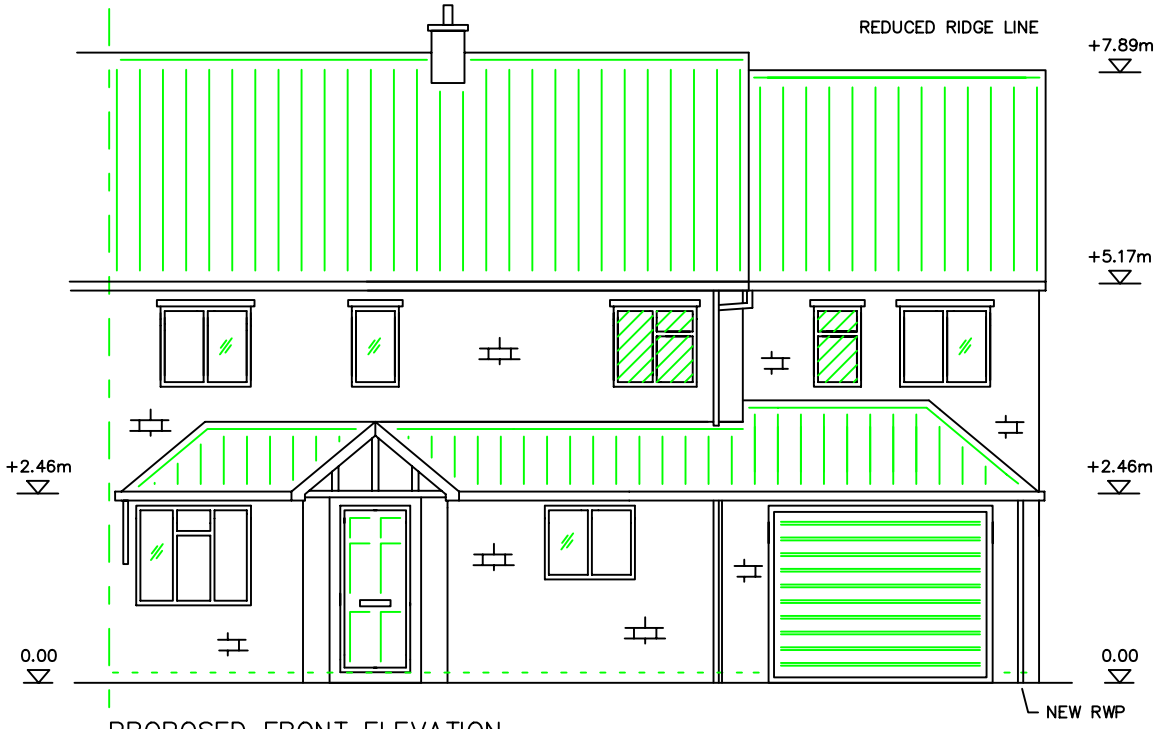


PROPOSED FRONT ELEVATION

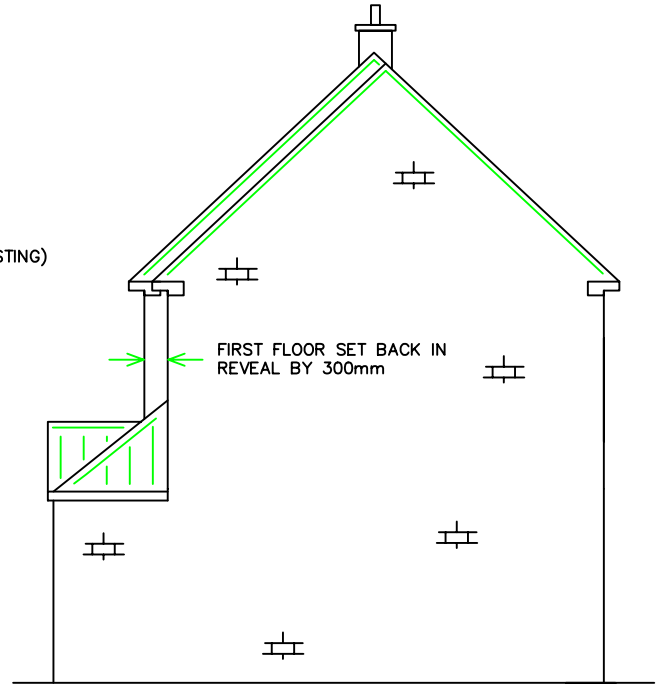

PROPOSED SIDE ELEVATION

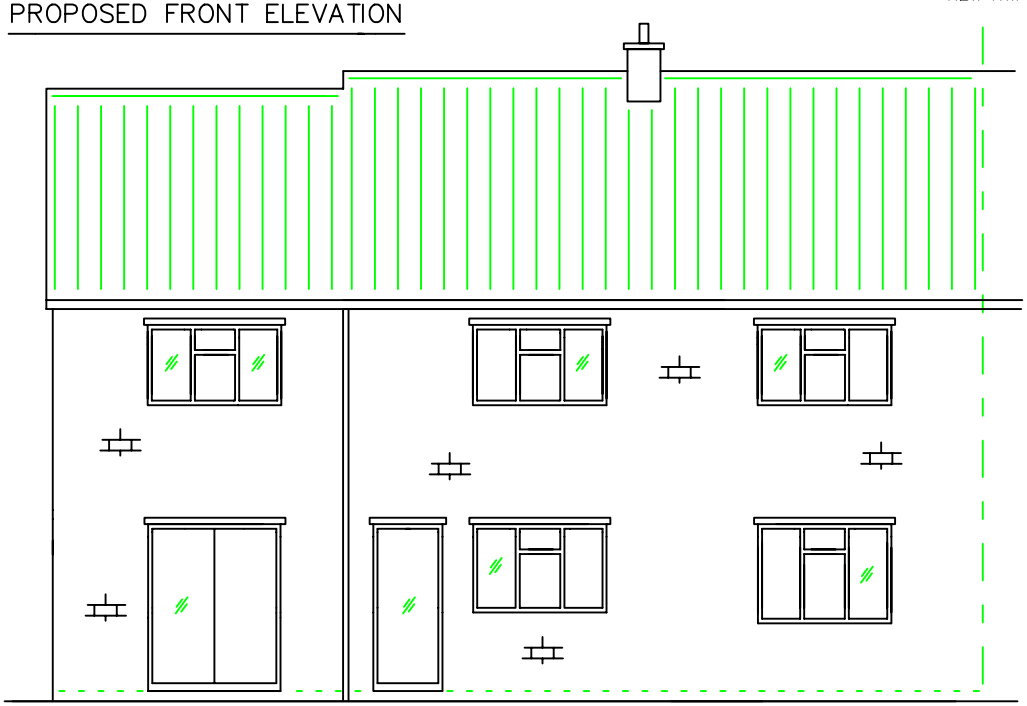

PROPOSED REAR ELEVATION

FACING BRICKWORK TO
MATCH EXISTING

ALL WINDOWS & TO BE
WHITE UPVC THROUGHOUT

OBSCURE GLAZED WINDOWS TO BATHRM
AND ENSUITE (SHOWN HATCHED)

ROOF TILES TO MATCH

NEW RWP CONNECTED TO
SOAKAWAY LOACTED MIN 5m
FROM ANY STRUCTURE

AGBDESIGN
CONSULTANTS LTD

TITLE
PROPOSED EXTENSION & ALTERATIONS.
PROPOSED ELEVATIONS

SITE ADDRESS	62 DRAGON LANE, NEWBOLD VERDON, LEICS	FOR: MR C MEAD
DRAWN BY	MR A. BROWN	DRG. No. 001/4.
TEL:- 01509 569520	SCALE 1:100	DATE MAR 2009