

Front Elevation

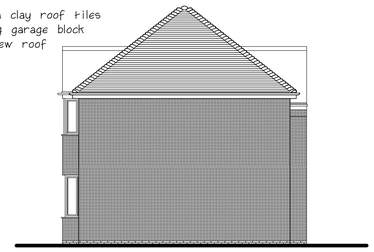

Side Elevation



Rear Elevation

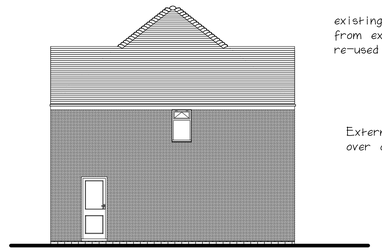

Side Elevation

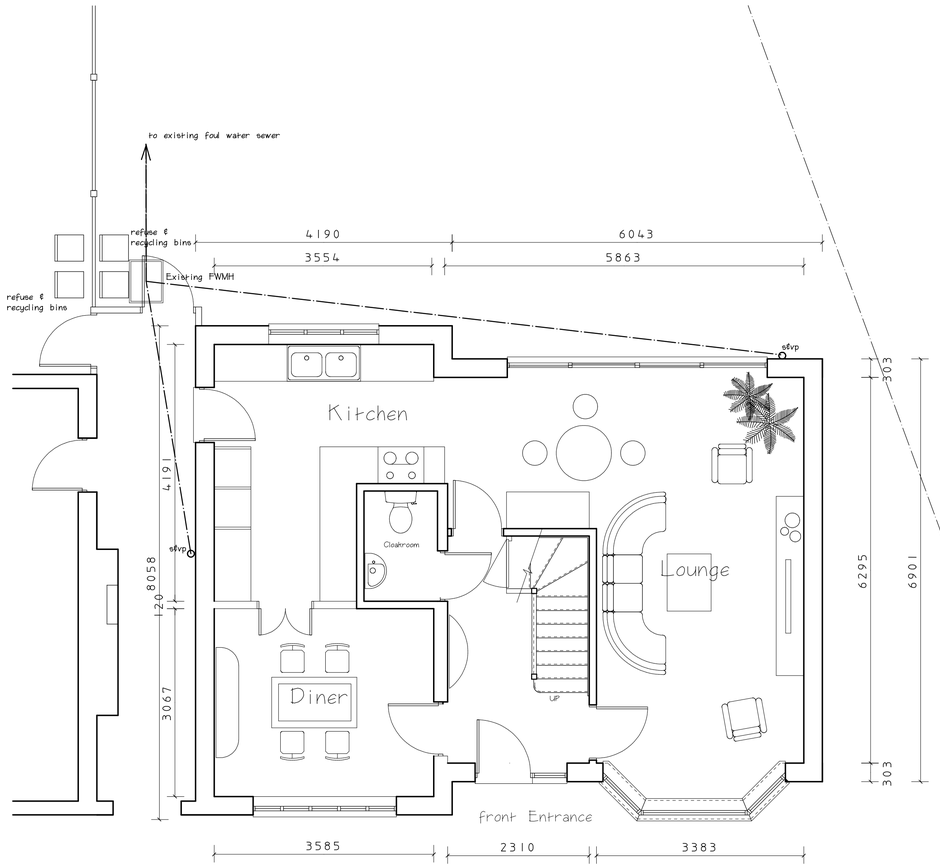

Ground Floor Plan

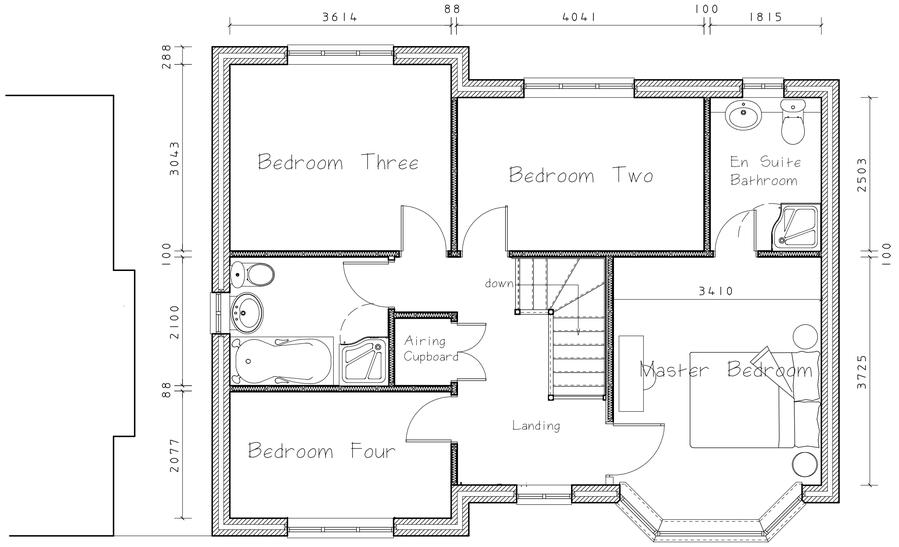

First Floor Plan

Floor Area 64.5m2 (per floor)

Philip Baumber
Architectural Technician
50, Radmore Road, Hinckley
Leicestershire, LE10 0RQ
tel. 01455 612790 fax. 01455 459382
e.mail. philip.baumer@ntlworld.com

Project : Proposed Conversion of Existing Garage to new Dwelling at 160, Heath Lane Earl Shilton, Leicestershire LE9 7PD for Mr. P. Knowles	Scale : 1:50 & 1:100 @ A1
	Date : February 2009
	Drawn: PCB
	Job No. 888
Drg. Title : Sketch Scheme II Proposed Floor Plans and Elevations	Drg. No. ss02
	Rev.